Copyright 2003 - Randolph & Associates, Inc.

P:\Projects\0773\773-016\Cadd\rc009002.dwg, Model, 4/26/2007 10:14:18 AM, ThomasE, 1:2

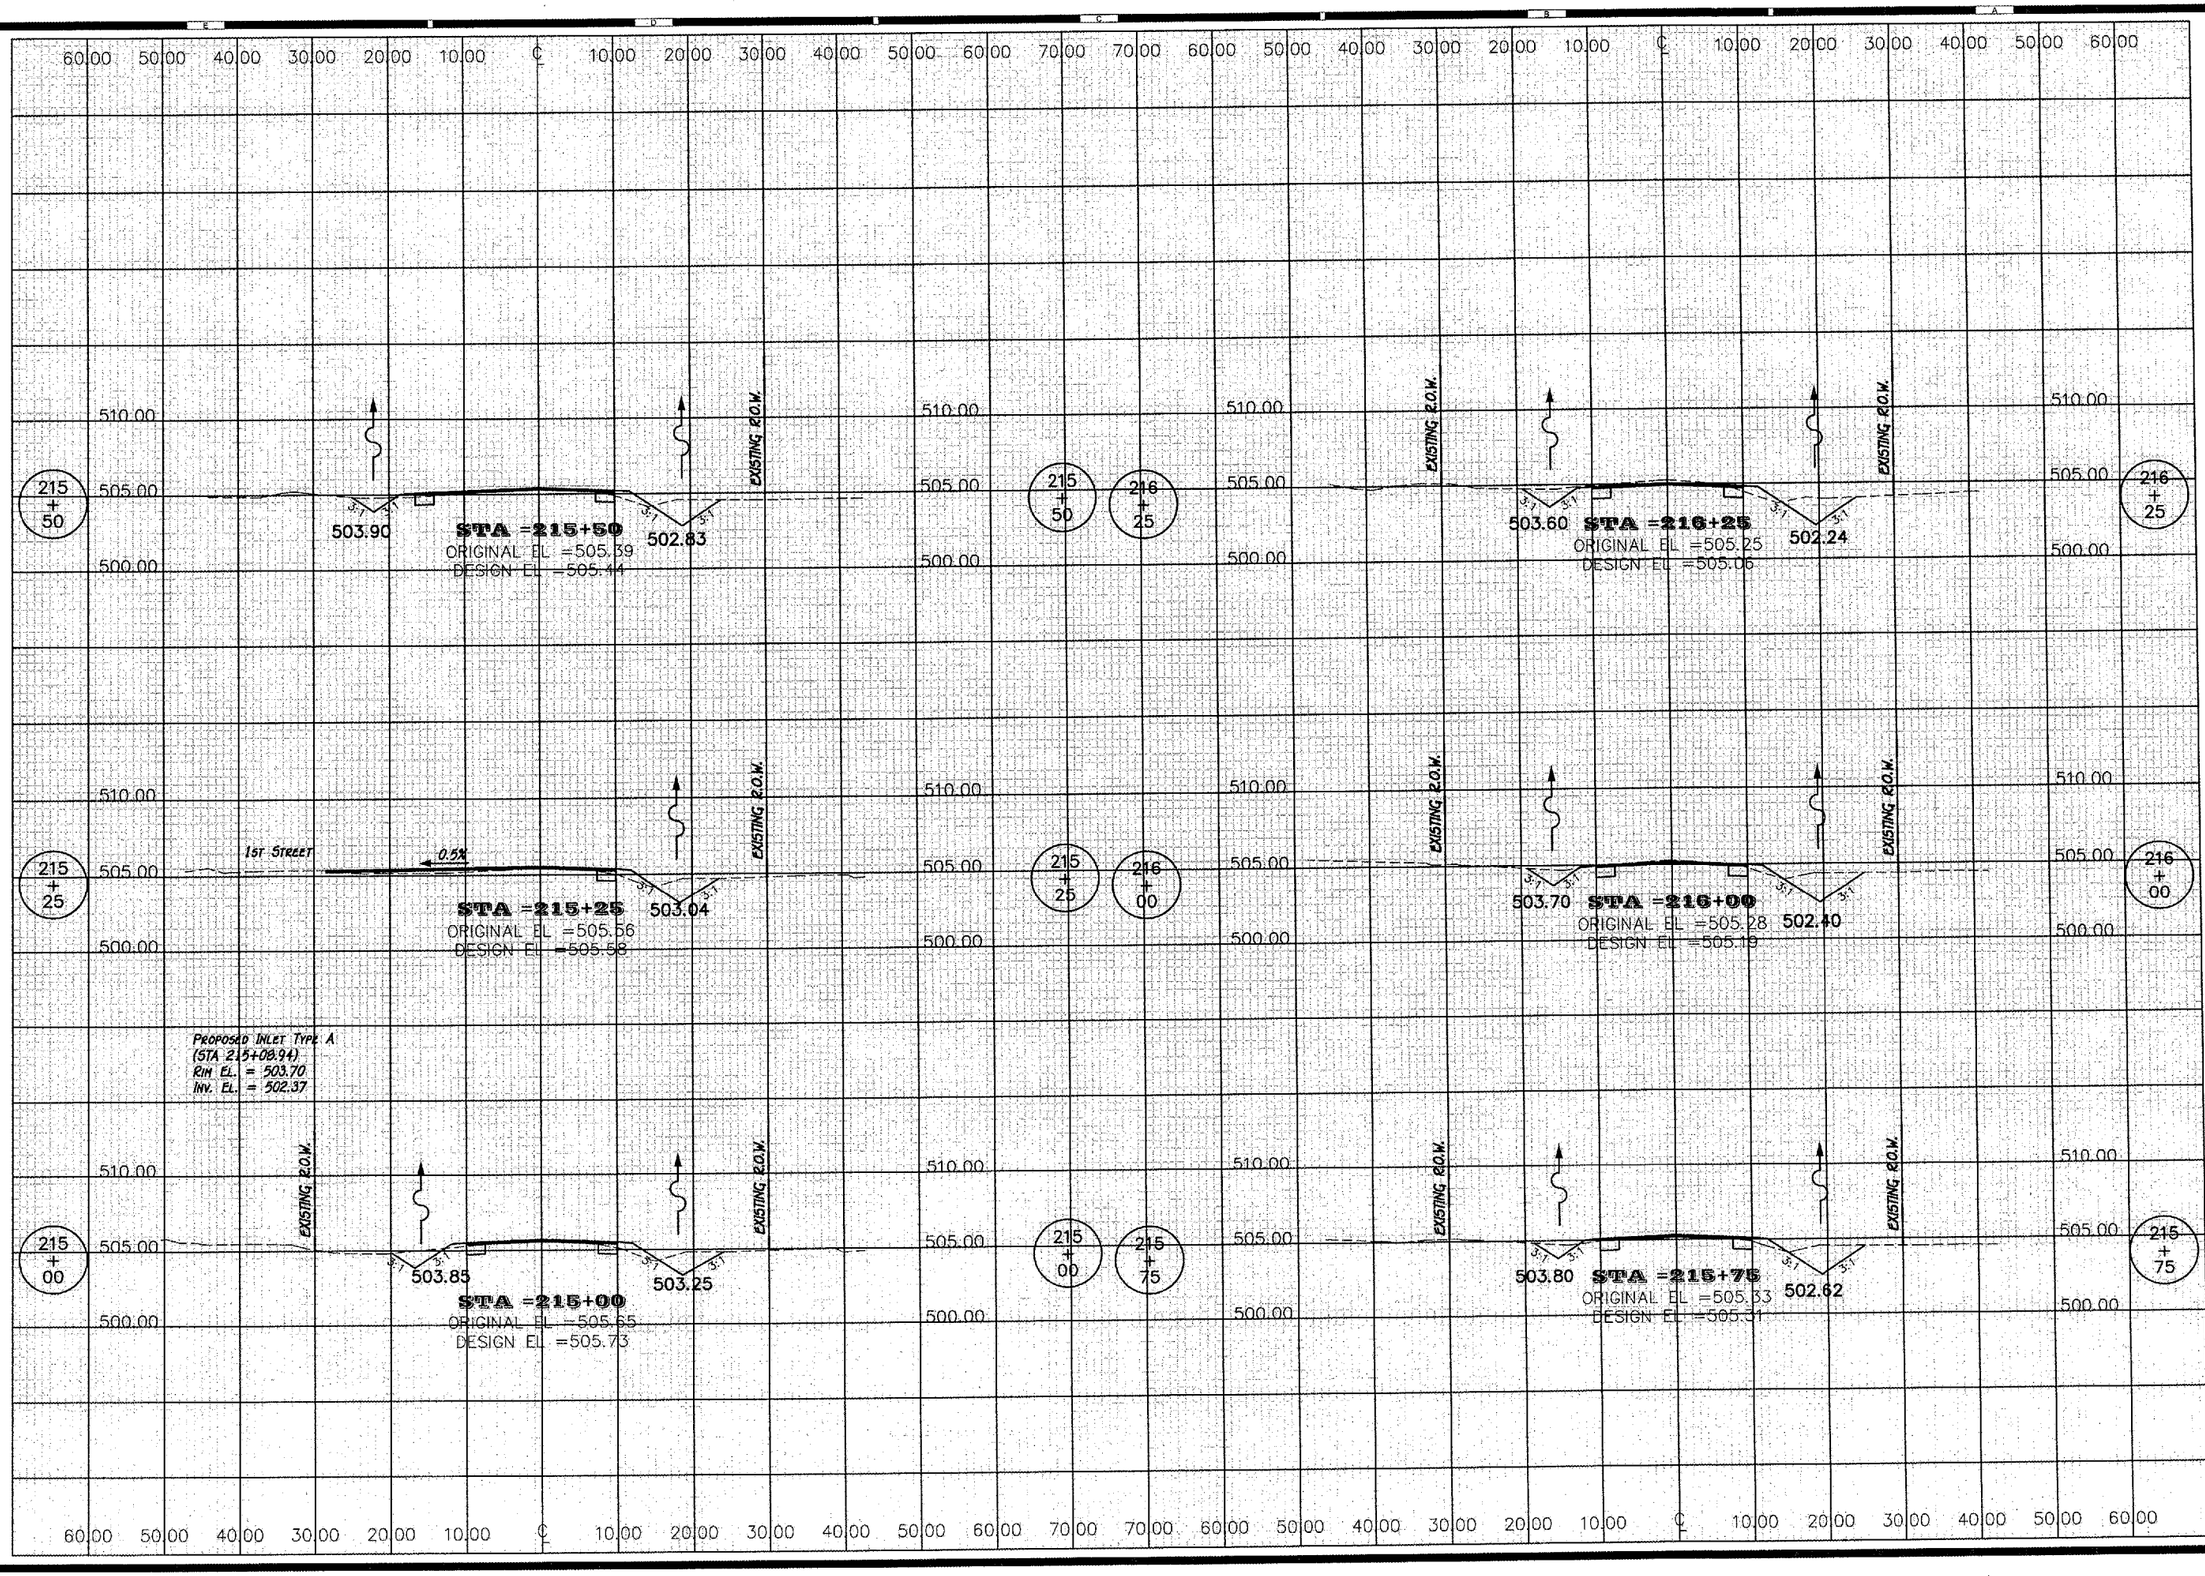

CONTRACT #89391
SHEET 40 OF 43

REVISIONS

No.	Date	Description
1		
2		

STREET IMPROVEMENTS

MAIN STREET
CROSS SECTIONS

ARMINGTON, ILLINOIS

Randolph & Associates, Inc.
Consulting Engineers
Land Surveyors
211 Pioneer Parkway, Peoria, IL 61615
tel 309-693-6844 fax 309-693-6850
www.randolphinc.com
IL Design Firm Reg. # 184-001317

DRAFTED BY	E. THOMAS
DESIGNED BY	E. THOMAS
APPROVED BY	R. BRADLE
SCALE	
DATE	5. APR. 2007
PROJECT NO.	0773-016
DRAWING	X5-16