Copyright 2005 - Randolph & Associates, Inc.

I:\Projects\0773\773-016\Cadd\vc010002.dwg, Model, 4/26/2007 10:13:47 AM, ThomasE, 1:2

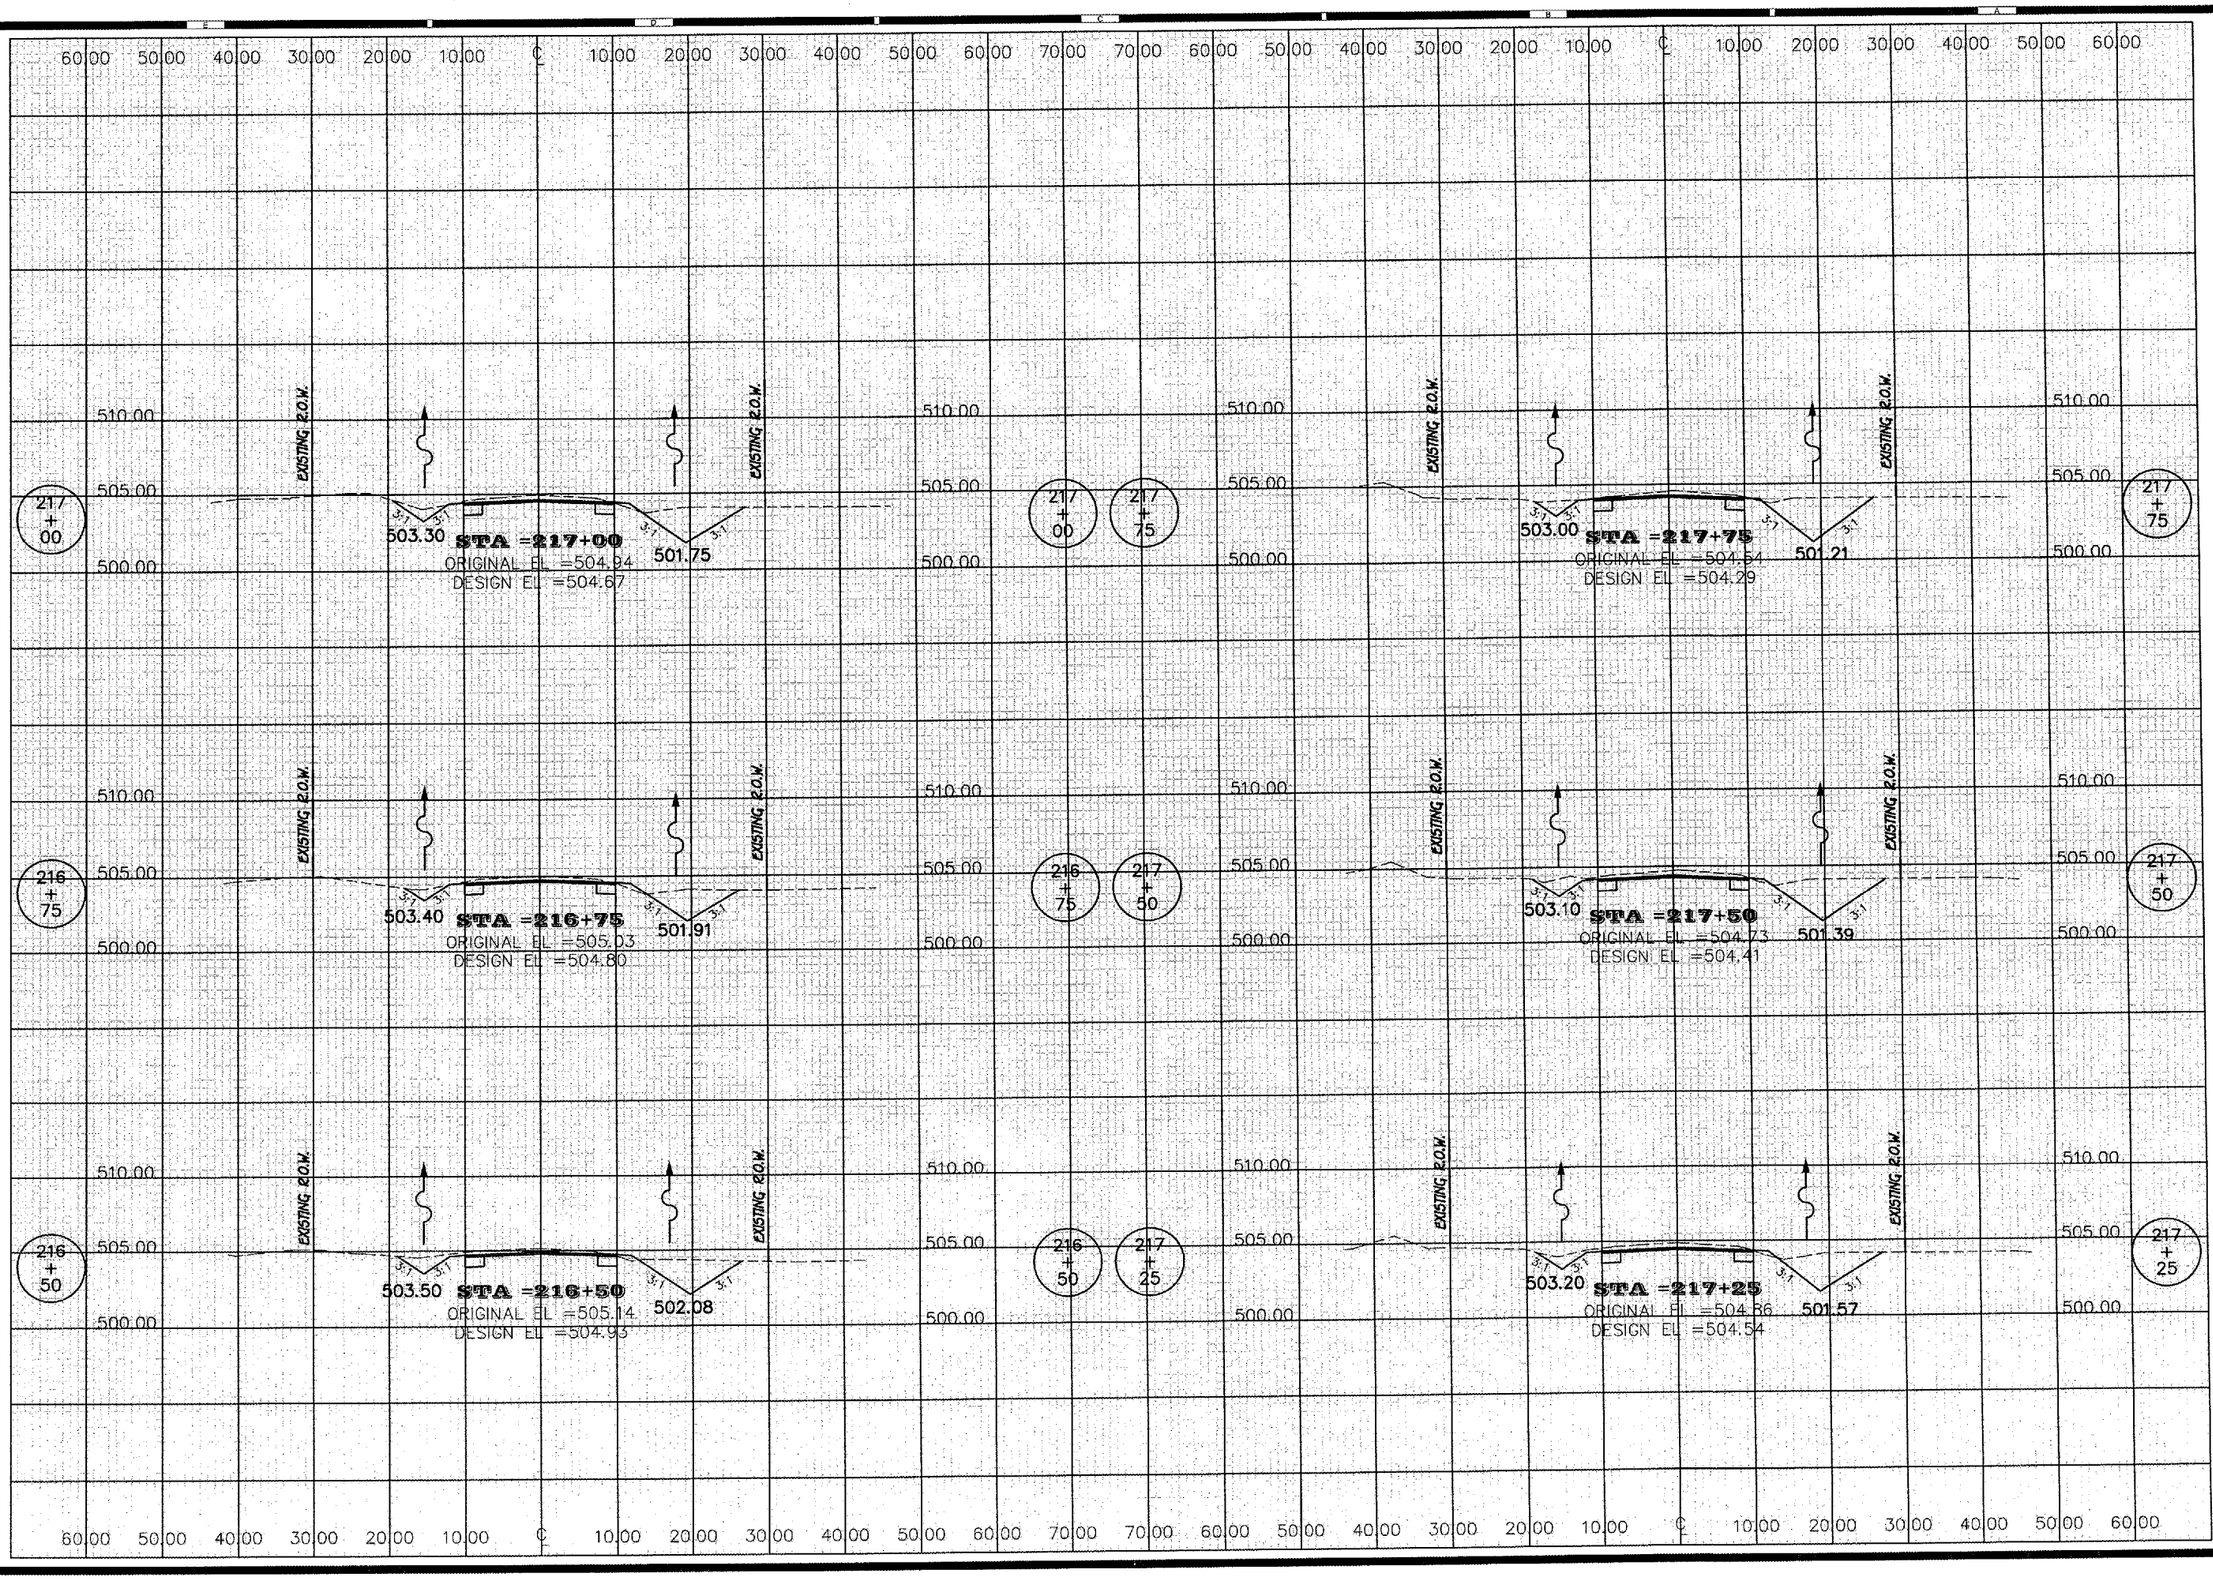

CONTRACT #09391
SHEET 41 OF 43

REVISIONS

No.	Date	Description

STREET IMPROVEMENTS

MAIN STREET
CROSS SECTIONS

ARMINGTON, ILLINOIS

Randolph & Associates, Inc.
Consulting Engineers
Land Surveyors
911 Pioneer Parkway, Peoria, IL 61615
tel.309-693-8844 fax.309-693-9065
www.randolphinc.com
IL Design Firm Reg. # 184-001317

DRAWN BY:	E. THOMAS
DESIGNED BY:	E. THOMAS
APPROVED BY:	R. BRADLE
SCALE:	
DATE:	5. APR. 2007
PROJECT NO:	0773-016
DRAWING NO:	X5-17