RTE.	PROJECT NO.	COUNTY	TOTAL SHEETS	SHEET NO.
•	05-00218-00-PV	VERMILION	57	19
STA. 00+00.00 TO STA. 335+39.10				
*F.A.P. 729 & F.A.U. 6999		CONTRACT NO. 91367		

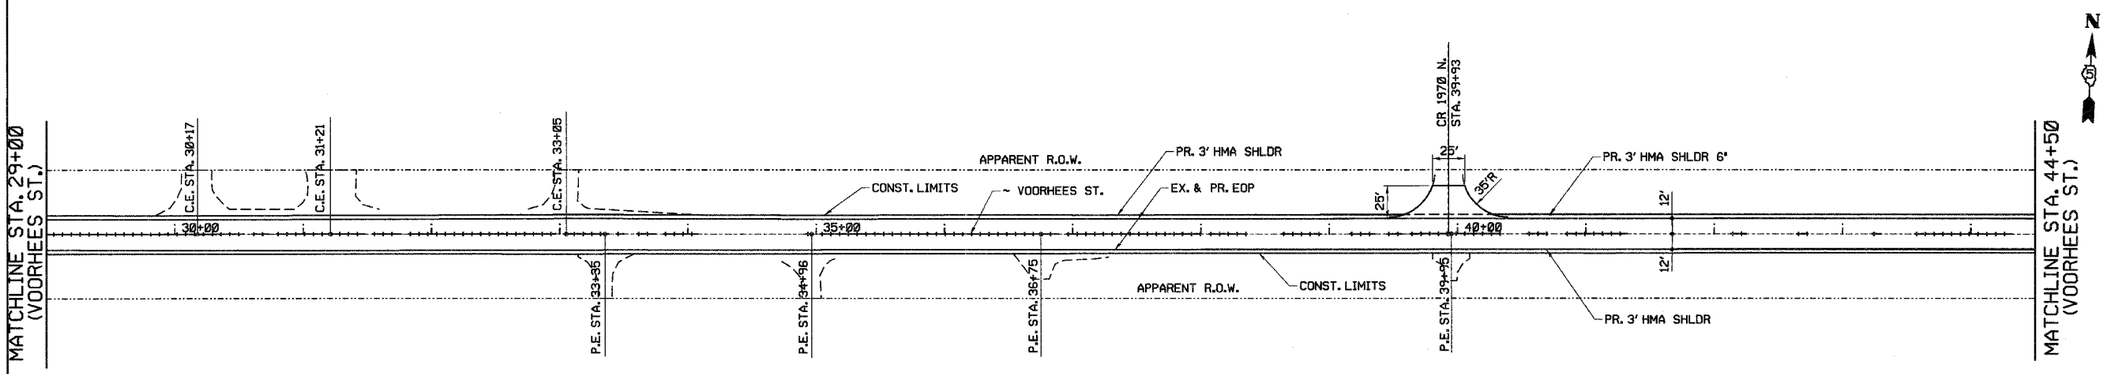

STATION 29+00 TO STATION 44+50

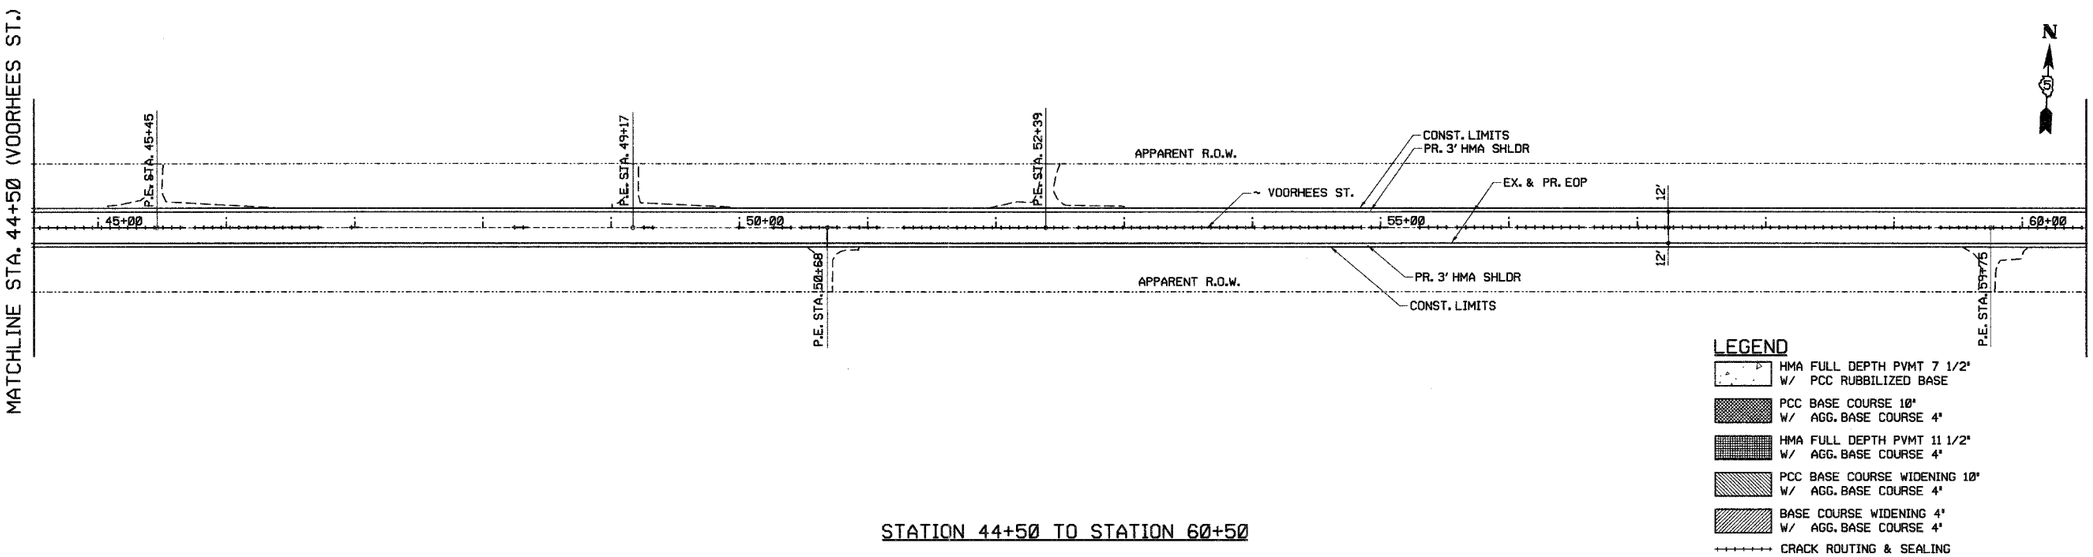

STATION 44+50 TO STATION 60+50

LEGEND

- HMA FULL DEPTH PVMT 7 1/2" W/ PCC RUBBILIZED BASE
- PCC BASE COURSE 10" W/ AGG. BASE COURSE 4"
- HMA FULL DEPTH PVMT 11 1/2" W/ AGG. BASE COURSE 4"
- PCC BASE COURSE WIDENING 10" W/ AGG. BASE COURSE 4"
- BASE COURSE WIDENING 4" W/ AGG. BASE COURSE 4"
- CRACK ROUTING & SEALING

DEPARTMENT OF ENGINEERING
DANVILLE, IL. R. DAVID SCHNELLE, CITY ENGINEER

LYNCH ROAD IMPROVEMENT
PROPOSED PLAN VOORHEES ST
STA. 0+00 TO STA. 29+00

SCALE: 1:50 DRAWN BY: RDS
DATE: 3/12/2007 CHECKED BY: JPH

danville works
CITY OF DANVILLE 17 WEST MAIN STREET DANVILLE, ILLINOIS 61832 (217) 431-2200

REVISIONS	
NAME	DATE

X:/Projects/City/Current/05010215-Lynch Spur/Civil/DGN/PNP010.dgn