RTE.	PROJECT NO.	COUNTY	TOTAL SHEETS	SHEET NO.
*	05-00218-00-PV	VERMILION	57	48
STA. 00+00.00 TO STA. 335+39.10				

*F.A.P. 729 & F.A.U. 6999 CONTRACT NO. 91367

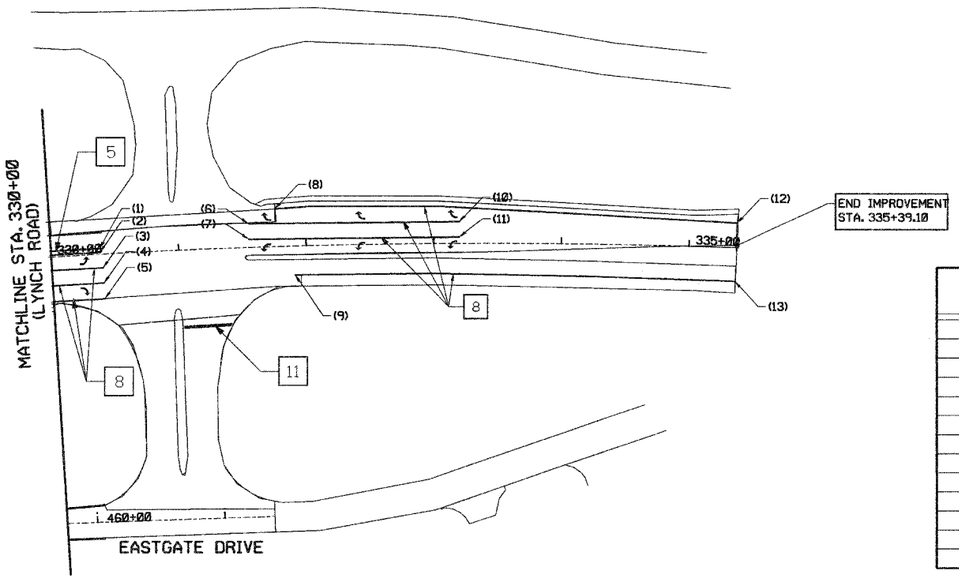

WORKPOINT TABLE

WP	STATION	OFFSET -/+
(1)	330+38.00	-4.4
(2)	330+38.00	-1.4
(3)	330+40.00	10.6
(4)	330+40.00	22.6
(5)	330+40.00	34.9
(6)	331+55.00	-18.4
(7)	331+55.00	-6.4
(8)	331+76.00	-29.3
(9)	331+90.00	22.5
(10)	333+20.00	-17
(11)	333+20.00	-5
(12)	335+37.00	19.3
(13)	335+37.00	14.3

THERMOPLASTIC MARKING SCHEDULE

FROM STATION	TO STATION	TYPE CTR. OR LEFT	TYPE RIGHT	MARKING	QUANTITY (FT OR SF)
287+00.00	330+40.00	SOLID		4" WHITE	4335
287+00.00	330+40.00		SOLID	4" WHITE	4345
287+00.00	288+70.00	MEDIAN	DOUBLE	4" YELLOW	340
288+70.00	322+00.00	SKIP-DASH		4" YELLOW	880
322+00.00	324+67.00	SOLID	SOLID	4" YELLOW	534
324+67.00	330+40.00	SOLID		12" YELLOW	95
324+67.00	330+40.00	SOLID	SOLID	4" YELLOW	2432
328+74.00	330+40.00		SOLID	4" WHITE	166
328+74.00	330+40.00		SOLID	4" WHITE	166
331+02	331+39	STOP	SOLID	24" WHITE	39
331+55.00	333+20.00	SOLID		4" WHITE	165
331+55.00	333+20.00	SOLID		4" WHITE	165
331+76.00	335+37.00	SOLID		4" WHITE	363
331+90.00	335+37.00		SOLID	4" WHITE	345
		SHEET TOTAL	TURN	ARROWS	187
		SHEET TOTAL	4" WHITE		10050
		SHEET TOTAL	4" YELLOW		4186
		SHEET TOTAL	24" WHITE		39
		SHEET TOTAL	12" YELLOW		95

1 100 (4) SKIP-DASH (YELLOW)

2 100 (4) SOLID (YELLOW)

3 300 (12) DIAGONAL (YELLOW)

4 100 (4) DOUBLE YELLOW (NARROW)

5 100 (4) DOUBLE YELLOW (WIDE)

6 SYMBOLS

7 100 (4) SKIP-DASH (WHITE)

8 100 (4) SOLID (WHITE)

9 300 (12) DIAGONAL (WHITE)

10 150 (6) CROSS WALK (WHITE)

11 600 (24) STOP BAR (WHITE)

12 200 (8) SOLID (WHITE)

13 100 (4) LANE LINE EXTENSIONS (WHITE)

14 RESERVED

NOTES:

1. WORK THIS SHEET WITH SHEETS 45 TO47

DEPARTMENT OF ENGINEERING
DANVILLE, IL. R. DAVID SCHNELLE, CITY ENGINEER
LYNCH ROAD IMPROVEMENT
PAVEMENT MARKING PLAN
STA. 330+00 TO STA. 335+36.70

SCALE: 1:50 DRAWN BY: JPH
DATE: 3/12/2007 CHECKED BY: RDS

CITY OF DANVILLE, 17 WEST MAIN STREET
DANVILLE, ILLINOIS 61832
TRENCHLESS TECHNOLOGIES

REVISIONS	
NAME	DATE

X:/Projects/City/Current/05010215-Lynch Spur/Civil/DGN/STP007.dgn