CONTRACT NO. 97297

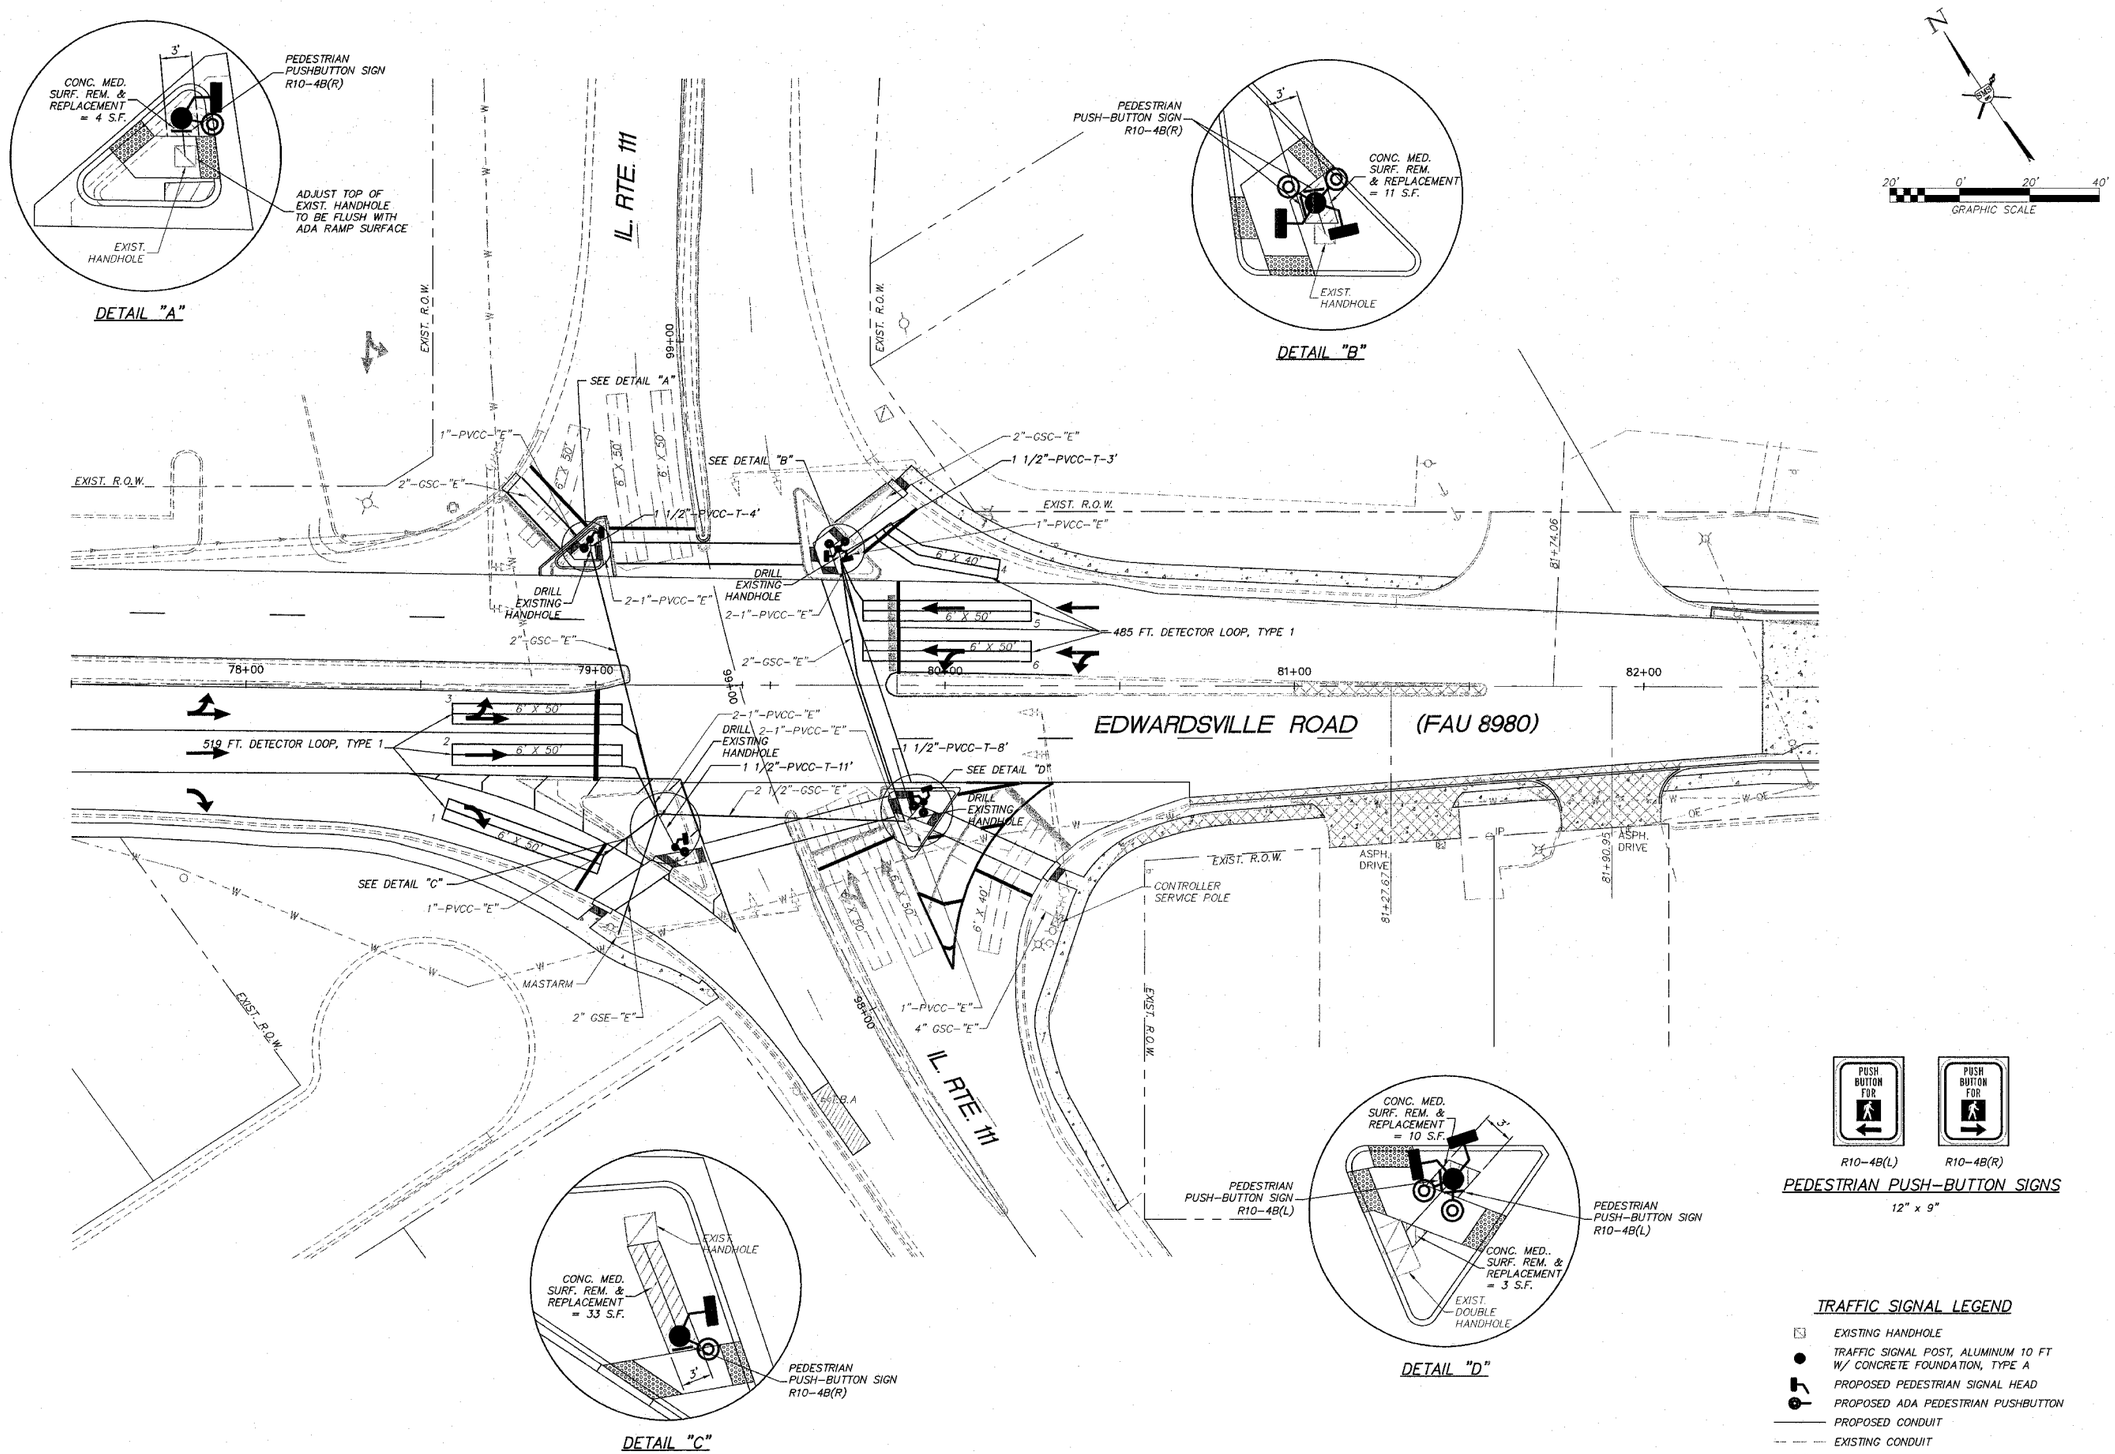

TRAFFIC SIGNAL LEGEND

- EXISTING HANDHOLE
- TRAFFIC SIGNAL POST, ALUMINUM 10 FT W/ CONCRETE FOUNDATION, TYPE A
- PROPOSED PEDESTRIAN SIGNAL HEAD
- PROPOSED ADA PEDESTRIAN PUSHBUTTON
- PROPOSED CONDUIT
- EXISTING CONDUIT
- "T" IN TRENCH

REVISIONS

SMS ENGINEERS
Sheppard, Morgan & Schwaab, Inc.
CONSULTING ENGINEERS AND LAND SURVEYORS
215 Market Street, P.O. Box E, Alton, IL 62002 618/462-9755 E-mail: mail@smsengineers.com
10 Central Industrial Drive, Granite City, IL 62040 618/877-8700 E-mail: mail@smsengineers.com
DESIGN FIRM # 184-000992

CBB
Crawford, Bunte, Brammeier
Traffic and Transportation Engineers
St. Louis, Missouri/Glen Carbon, Illinois
314-878-6644 618-656-2612
Fax: 314-878-5876 E-Mail: cbb@cbbtraffic.com

EDWARDSVILLE ROAD PHASE II (FAU 8980) SECTION 05-00043-02-WR WOOD RIVER, ILLINOIS SIGNAL PLAN

DWG. NO.	
Signal Plan.dwg	
REF. BK.	PG.
JOB NO.	188-06
DSN. BY:	KW
DWN. BY:	AJT
CHK. BY:	CMB
DATE:	SEPT 26, 2006
SCALE:	HORZ: 1"=20' VERT: 1"=5'

SHEET 22 OF 31