EDWARDSVILLE ROAD PHASE II (FAU 8980)
SECTION 05-00043-02-WR
WOOD RIVER, ILLINOIS
STORM SEWER PROFILES

CONTRACT NO. 97297

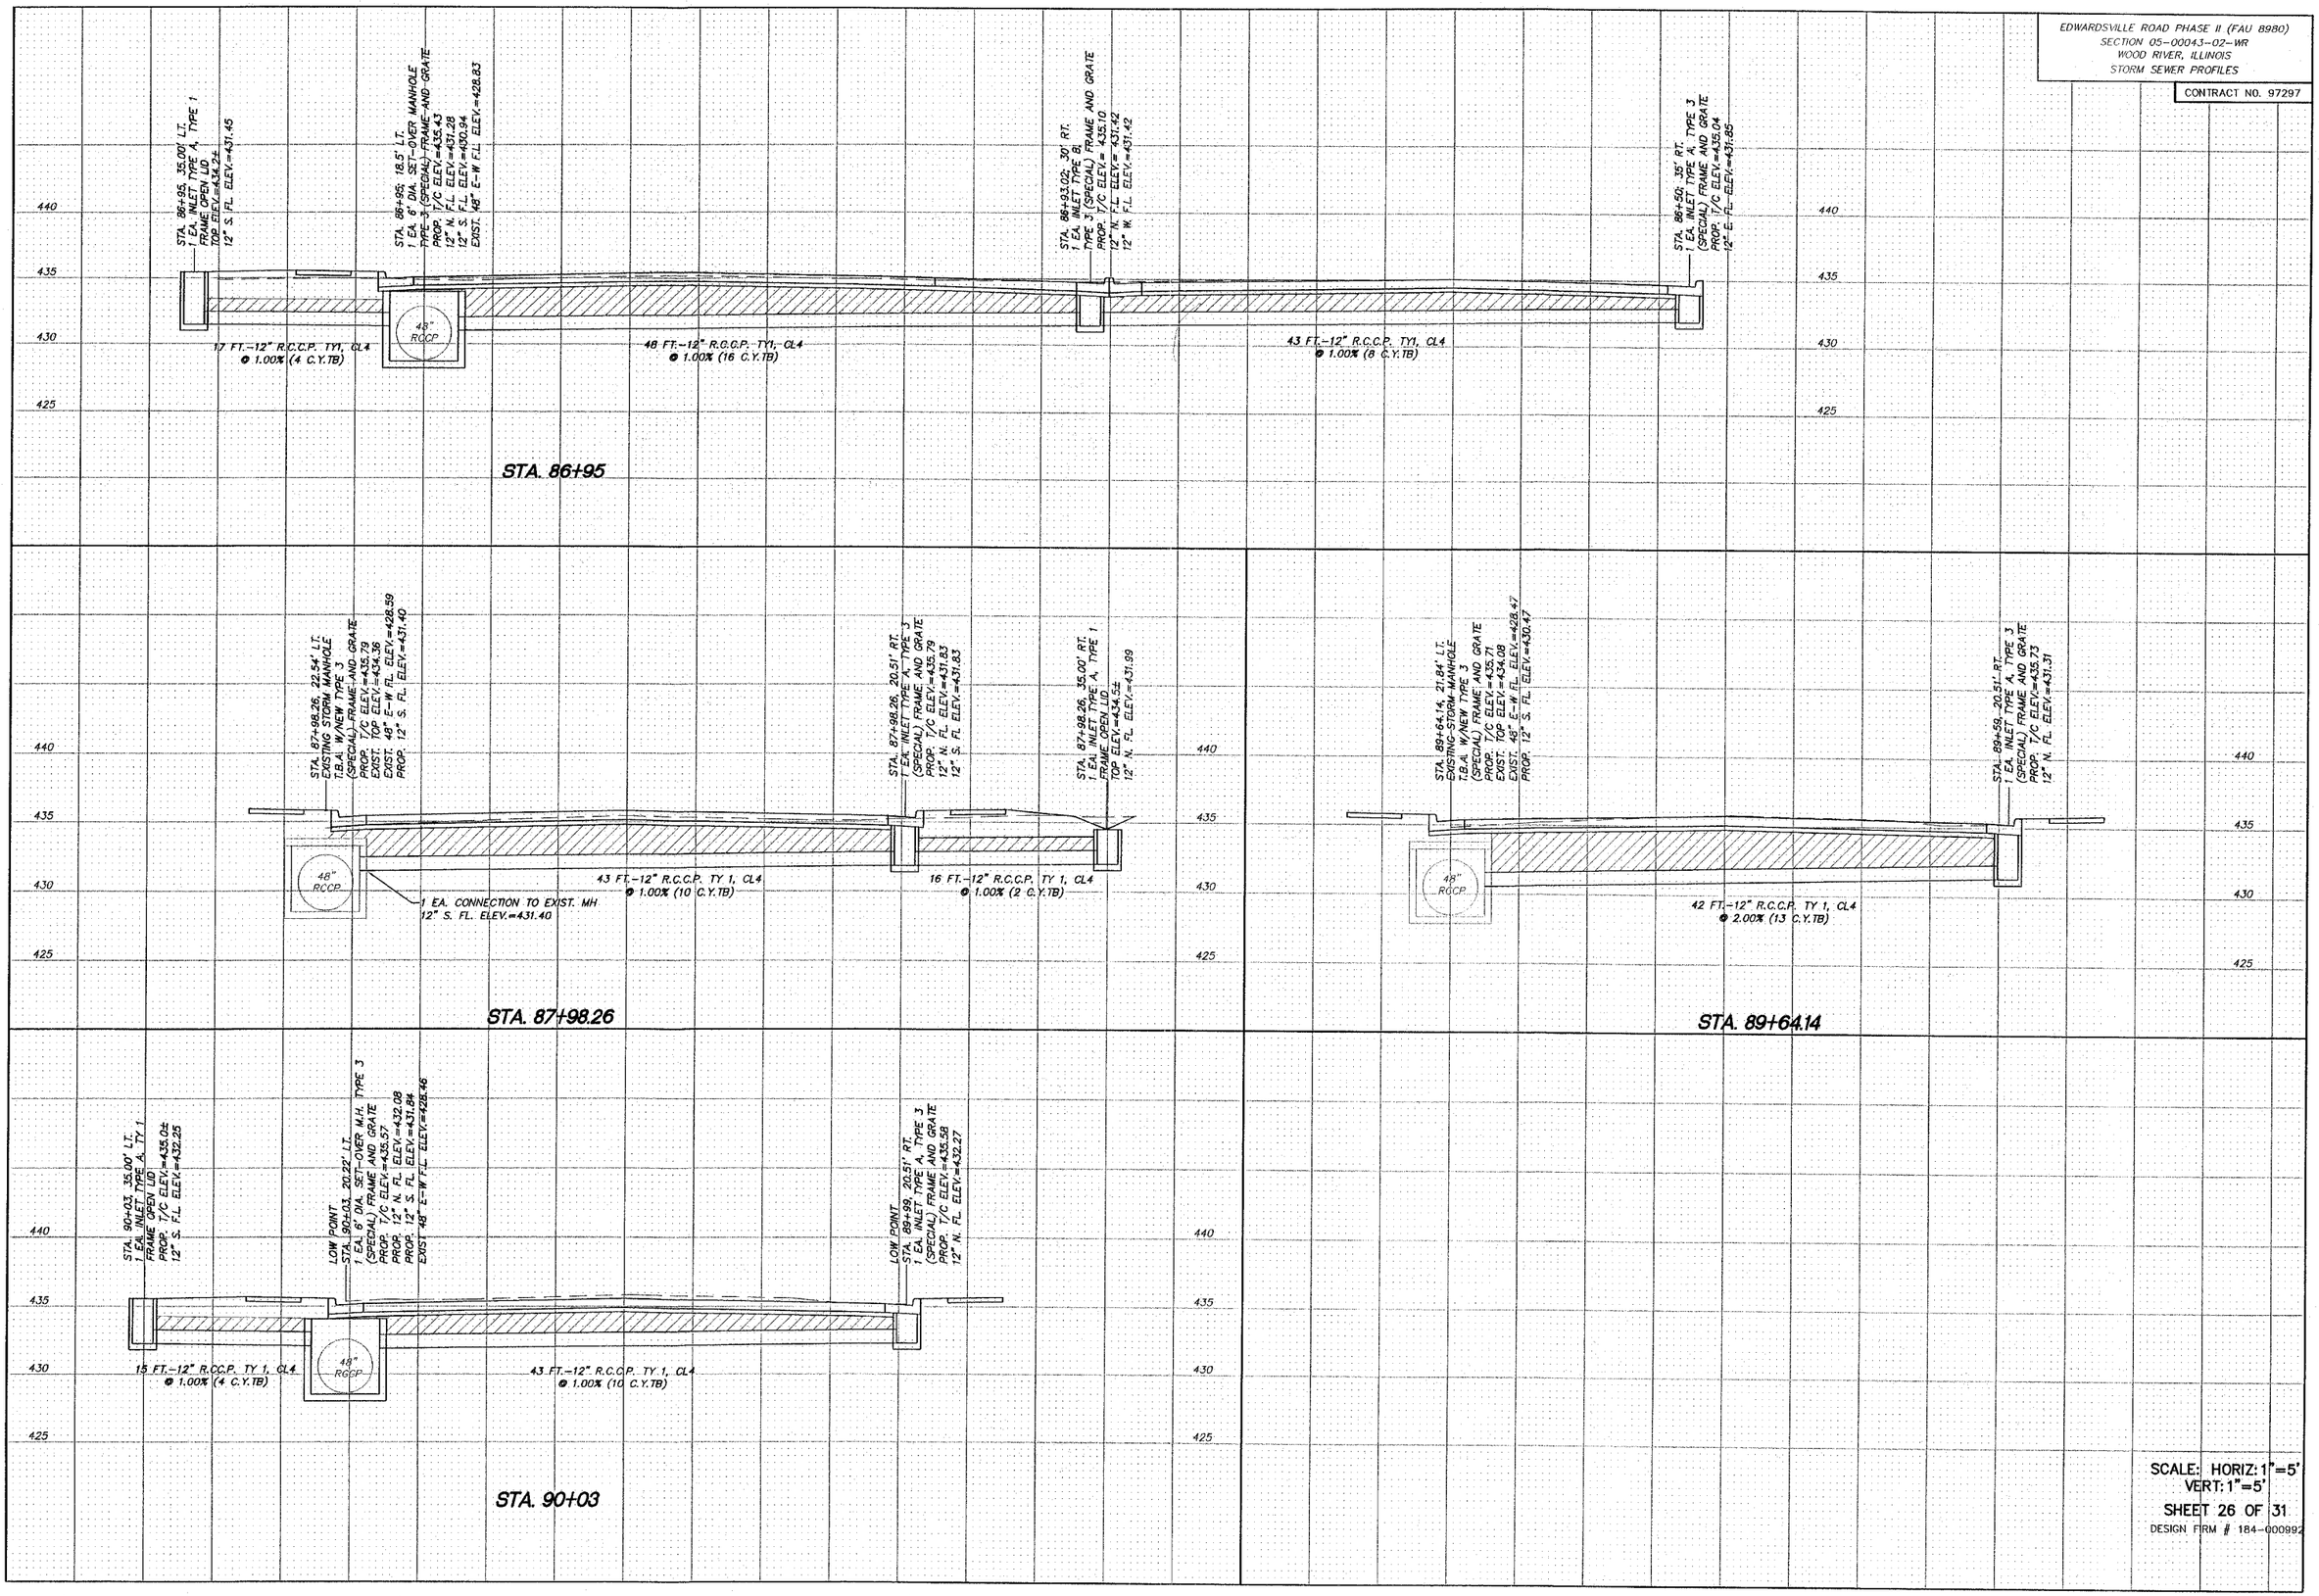

SCALE: HORIZ: 1"=5'
VERT: 1"=5'

SHEET 26 OF 31

DESIGN FIRM # 184-000992