EDWARDSVILLE ROAD PHASE II (FAU 8980)
SECTION 05-00043-02-WR
WOOD RIVER, ILLINOIS
STORM SEWER PROFILES

CONTRACT NO. 97297

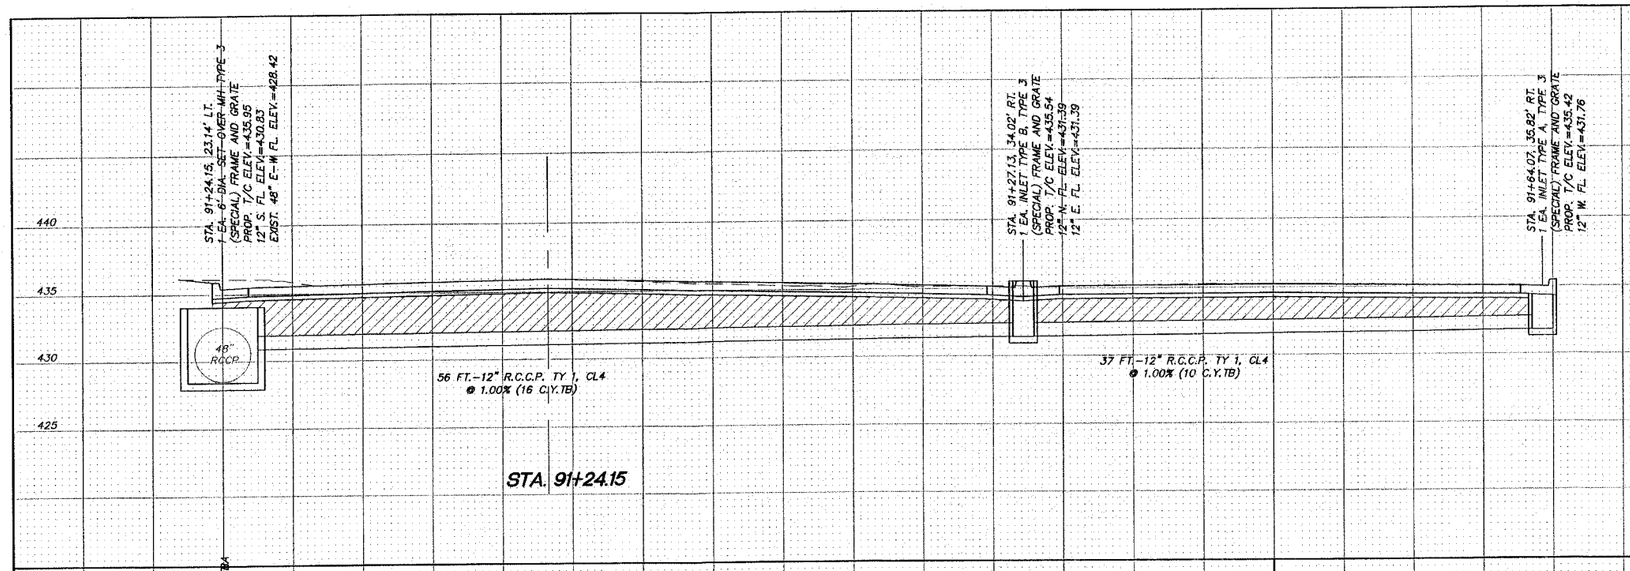

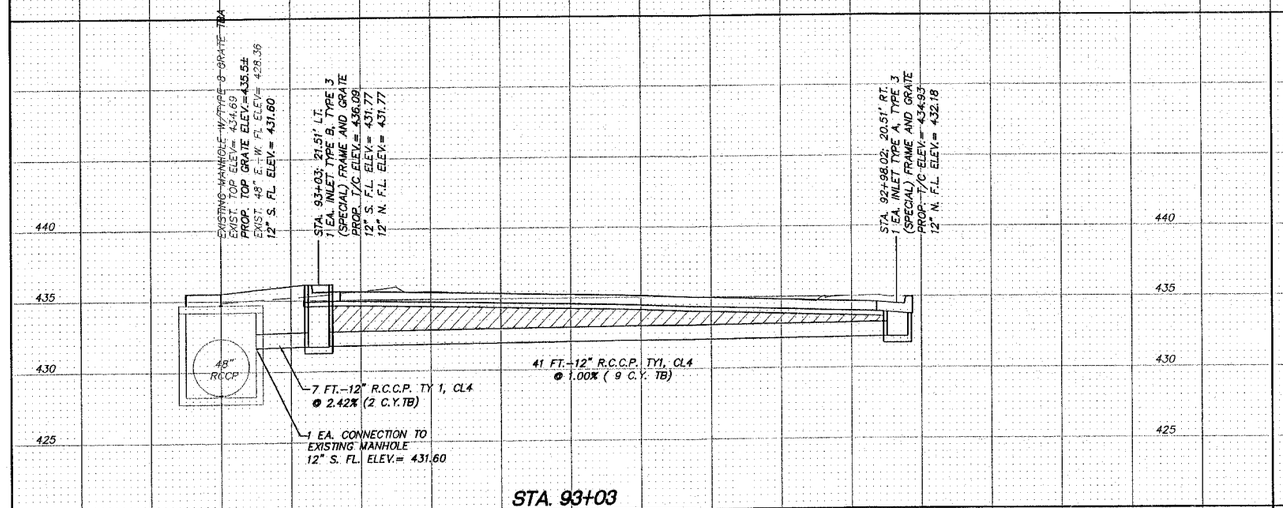

SCALE: HORIZ: 1"=5'
VERT: 1"=5'

SHEET 27 OF 31

DESIGN FIRM # 184-000992

u:\cad projects\WI RIVER PW (289614)\dwg\STORM SECTIONS.dwg, 2/15/2007 5:42:44 PM, jeremiah, 1:3