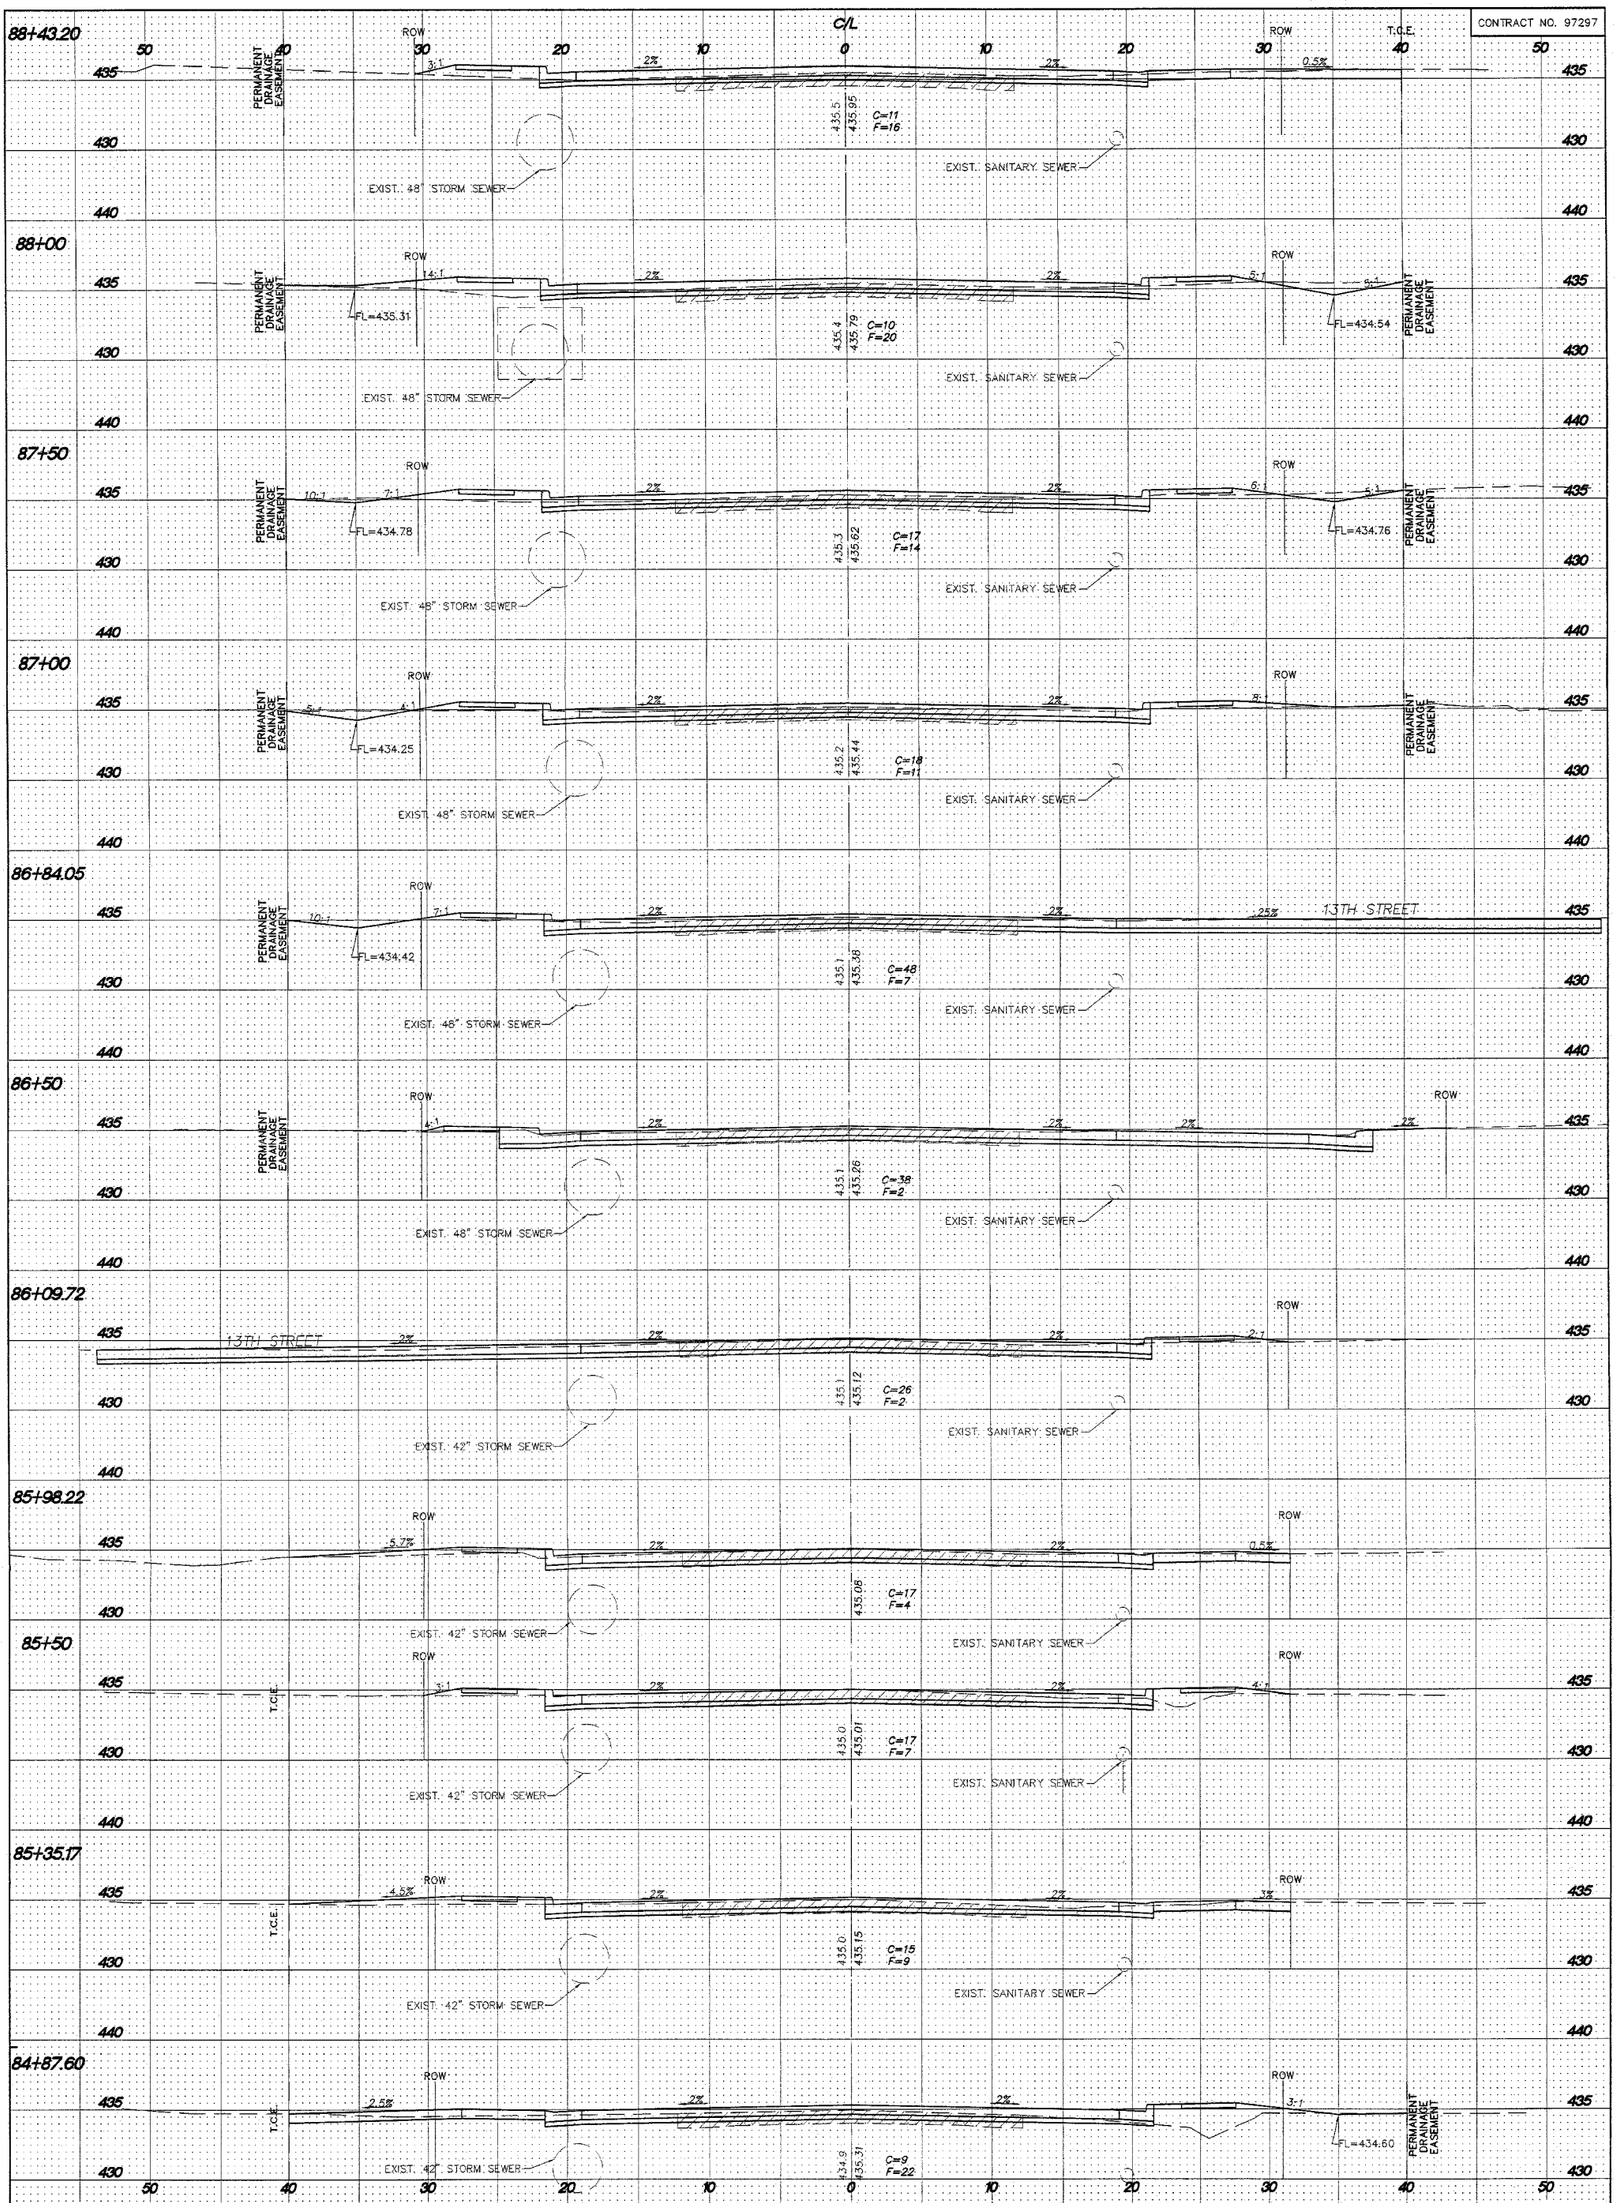

EDWARDSVILLE ROAD PHASE II (FAU 8980)
SECTION 05-00043-02-WR
WOOD RIVER, ILLINOIS
CROSS SECTIONS

SMS ENGINEERS
Sheppard, Morgan & Schwaab, Inc.
CONSULTING ENGINEERS AND LAND SURVEYORS
215 Market Street, P.O. Box E, Alton, IL 62002• 618/462-9755• E-mail: mail@smsengineers.com
10 Central Industrial Drive, Granite City, IL 62040• 618/877-8700• E-mail: mail@smsengineers.com
DESIGN FIRM # 184-000992

REVISIONS

DWG. NO.
x-sec sheets.dwg
REF. BK. PG.
JOB NO. 286614
DSN. BY: CLA
DWN. BY: JLK-JMK
CHK. BY: JLH
DATE: JANUARY, 2007
SCALE: HORIZ. 1"= 5' VERT. 1"= 5'
SHEET 29 OF 31