CONTRACT NO. 97297

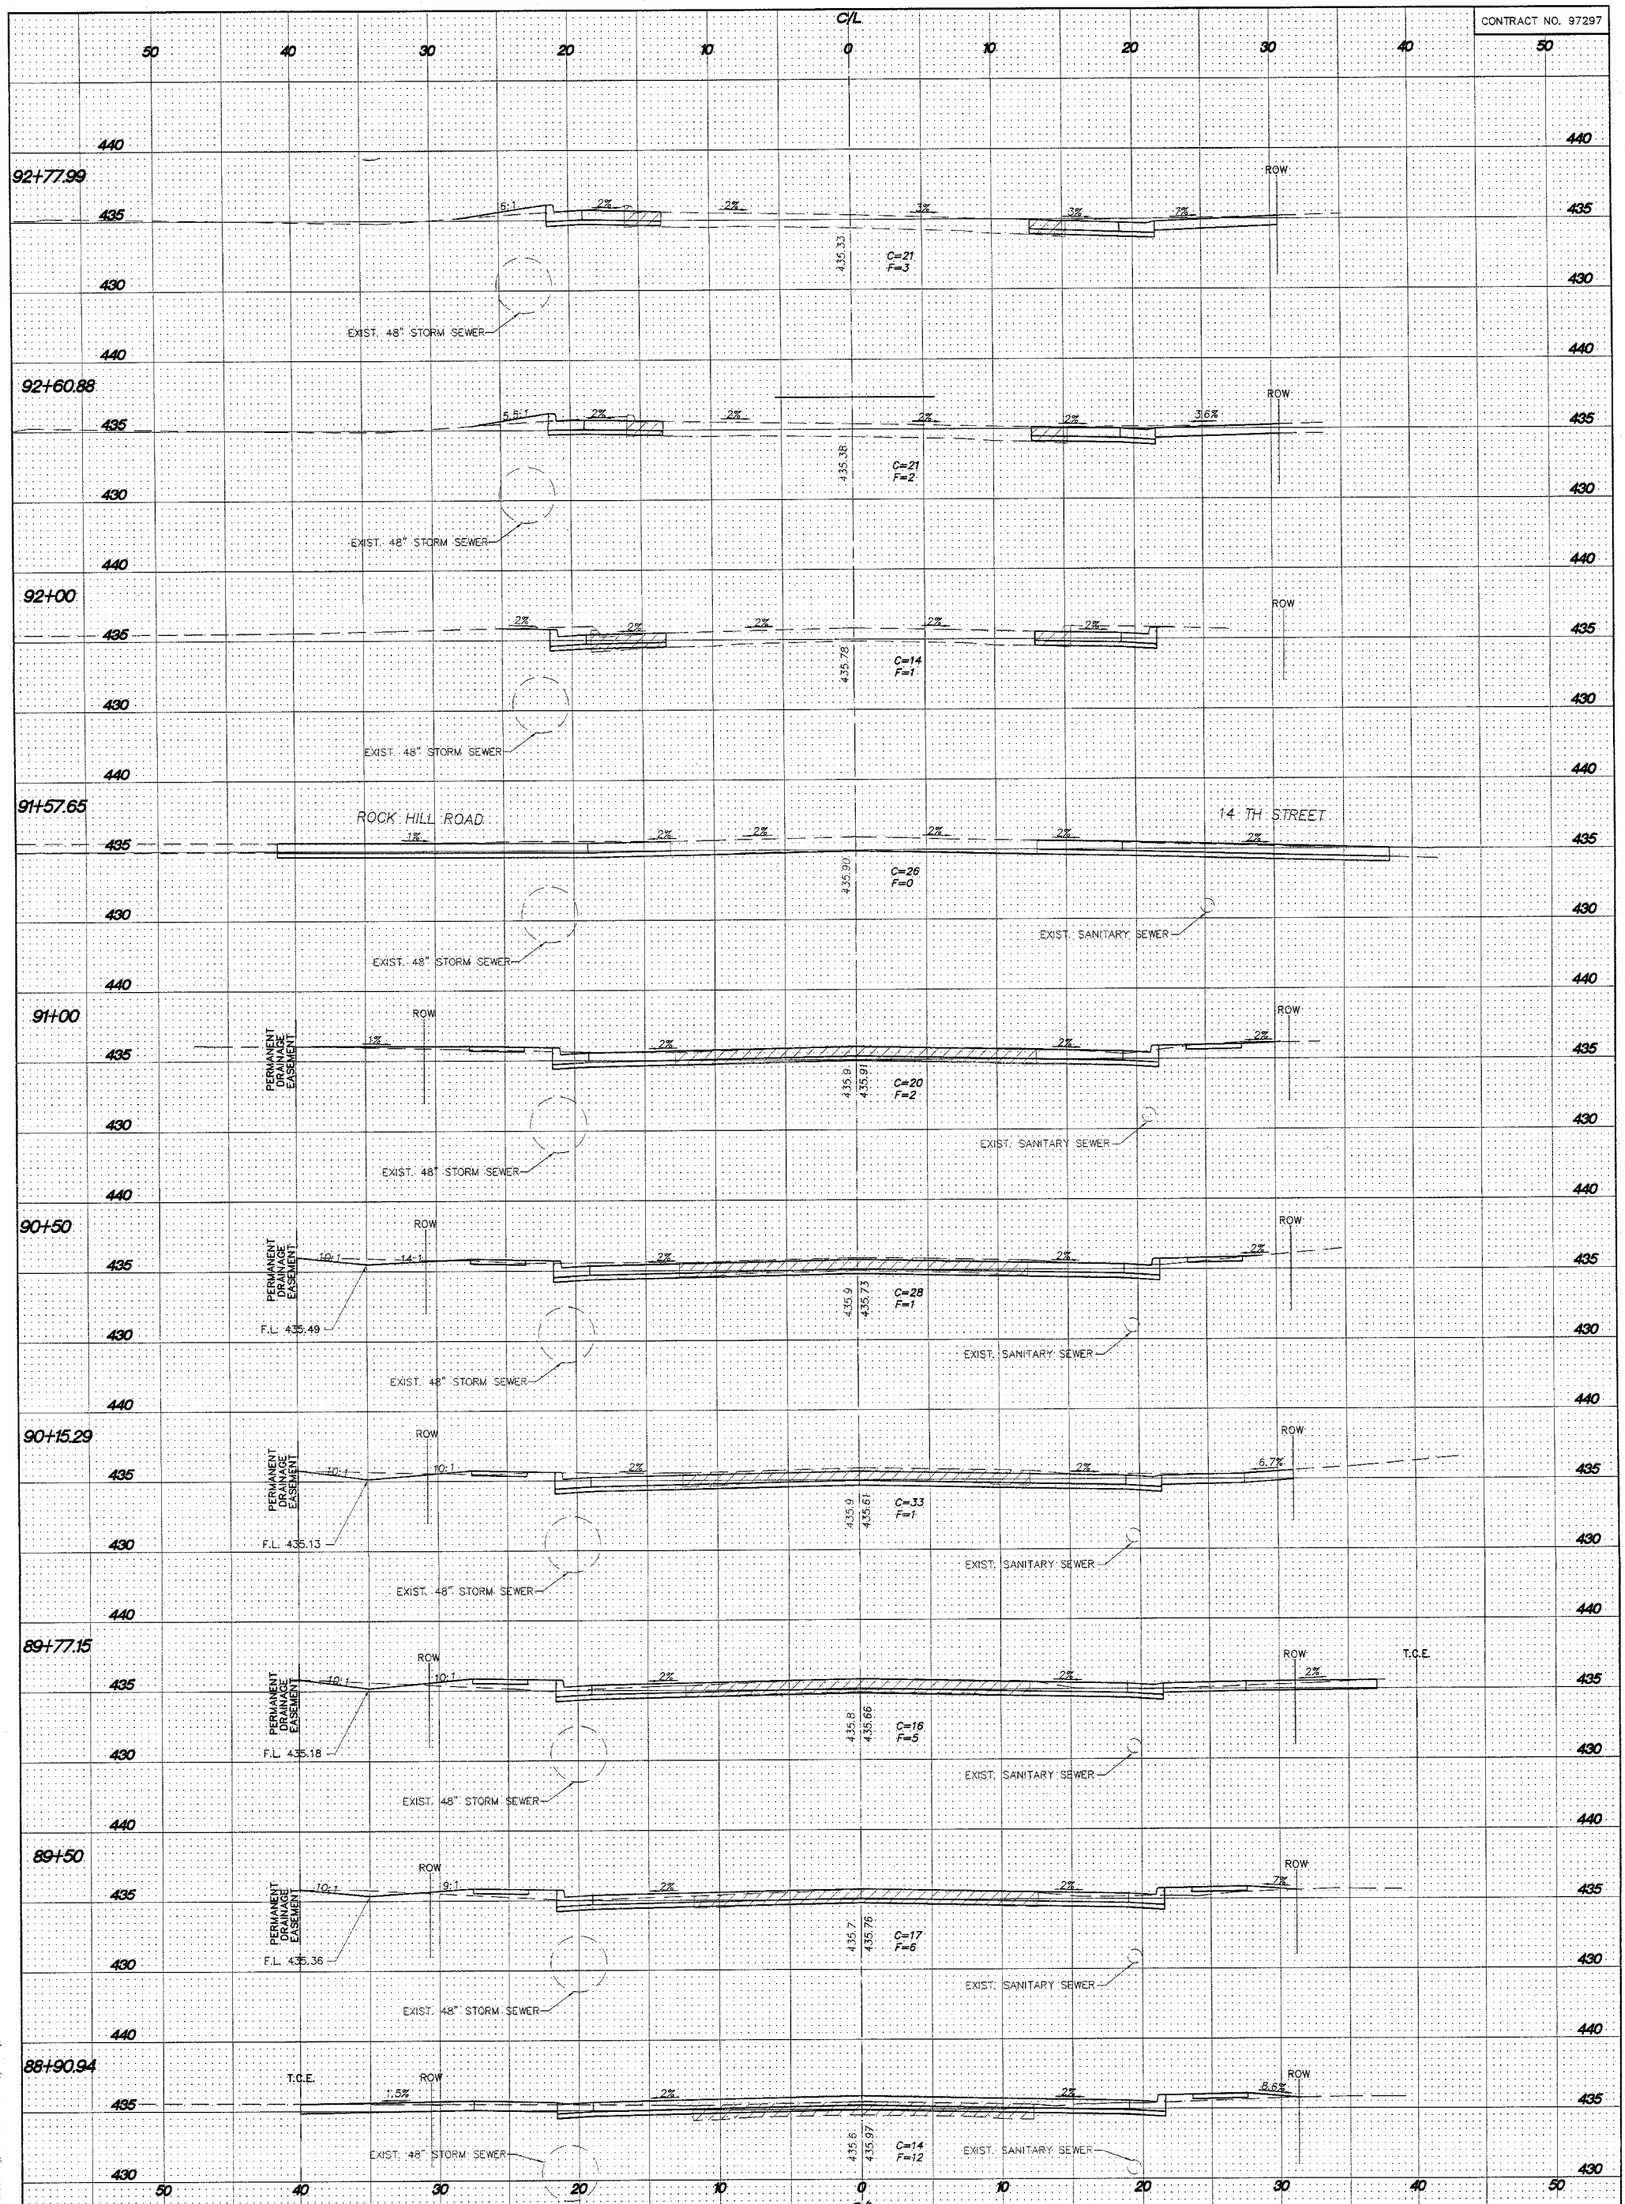

EDWARDSVILLE ROAD PHASE II (FAU 8980)
SECTION 05-00043-02-WR
WOOD RIVER, ILLINOIS
CROSS SECTIONS

SMS ENGINEERS
Sheppard, Morgan & Schwaab, Inc.
CONSULTING ENGINEERS AND LAND SURVEYORS
215 Market Street, P.O. Box E, Alton, IL 62002 • 618/462-9755 • E-mail: mail@smsengineers.com
10 Central Industrial Drive, Granite City, IL 62040 • 618/877-8700 • E-mail: mail@smsengineers.com
DESIGN FIRM # 184-000992

REVISIONS REVISIONS

DWG. NO.	05-00043-02-WR_sheets.dwg
JOB. NO.	2866614
DSN. BY:	CLA
DWN. BY:	CLA
CHK. BY:	JHH-MK
DATE	JANUARY 2027
SCALE: HORIZ.	1" = 5'
VERT.	1" = 5'
SHEET	30 OF 31