F.A.U. RTE.	SECTION	COUNTY	TOTAL SHEETS	SHEET NO.
9306	04-00042-00-PV	MONROE	22	7
STA. 15+00	TO STA. 17+74.06			
PLAN & PROFILE				

CONTRACT NO. 97304
FEDERAL AID PROJECT

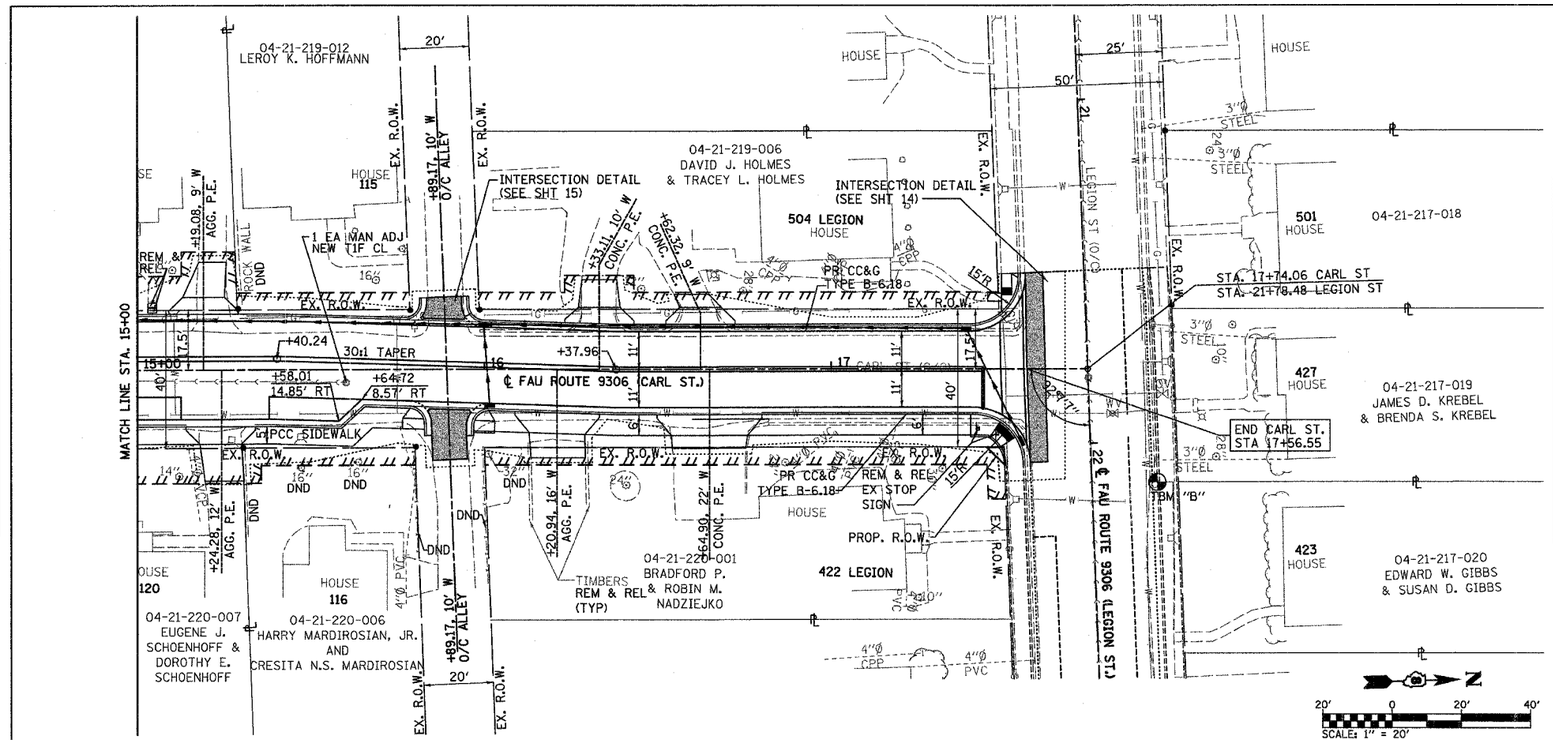

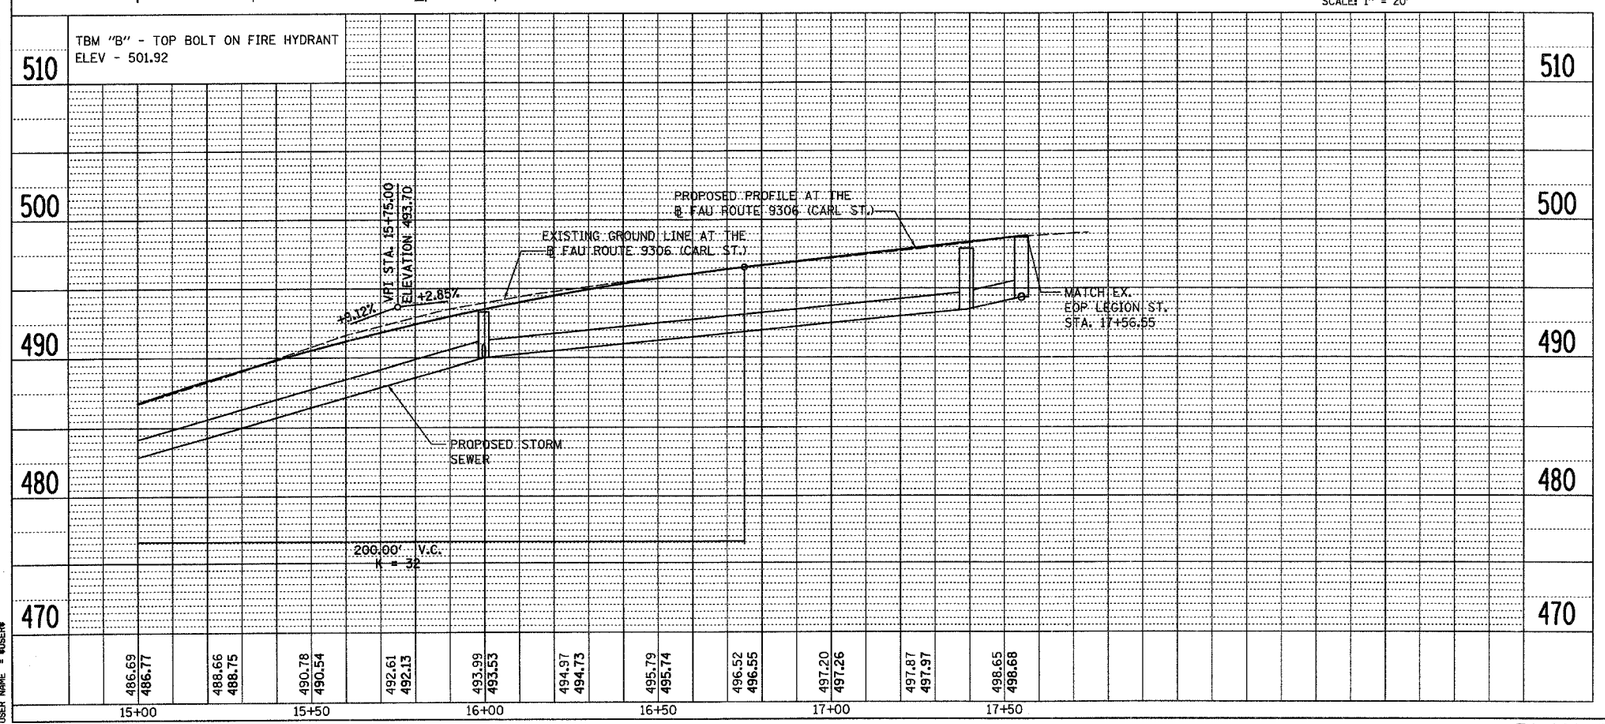

DRAINAGE STRUCTURE SCHEDULE

STATION	OFFSET	PRC FLAR END SEC 18 54213663 (EACH)	MAN TA 4DIA T10F&G 60219200 (EACH)	MAN TA 4DIA T23F&G 60219530 (EACH)	INLETS TA T23F&G 60237460 (EACH)	INLETS TB T23F&G 60240327 (EACH)	RIM ELEV (NOTE 1) (FOOT)	INVERT ELEV NORTH	SOUTH	EAST	WEST
CARL STREET											
11+54.66	75.08' LT	1					454.00				
11+75	15.25' LT					1	458.35	455.19	455.05	455.05	
11+75	15.25' RT					1	458.35	455.35			455.35
11+85	15.25' LT				1		458.90	455.88	455.88		
11+85	15.25' RT				1		458.90		456.04		
13+30	15.25' LT			1			471.16	467.86	465.86	465.86	
13+30	15.25' RT			1			471.16				466.16
14+75	15.25' LT			1			484.37	481.07	479.07	479.07	
14+75	15.25' RT			1			484.37				479.37
15+99.79	13.03' LT					1	493.31	489.99	489.99	489.99	
16+01.53	10.54' RT				1		493.46				490.58
17+39.02	11.75' LT		1				497.90		493.47	493.47	
17+54.96	20.71' RT		1				498.74				494.38
TOTAL		1	2	4	3	3					

DRAINAGE STRUCTURE NOTES:

1. RIM ELEVATION FOR STRUCTURES ALONG THE STREET ARE GIVEN AT THE EDGE OF PAVEMENT. RIM ELEVATIONS GIVEN FOR STRUCTURES IN LAWN AREAS ARE GIVEN AT THE TOP OF THE FINISHED FRAME OR GRATE.

STORM SEWER SCHEDULE

FROM STA.	OFFSET	TO STA.	OFFSET	TRENCH BACKFILL 20800150 (CU YD)	STORM SEW CLA 1 12 550A0050 (FOOT)	STORM SEW CLA 1 15 550A0070 (FOOT)	STORM SEW CLA 1 18 550A0090 (FOOT)	STORM SEW CLA 2 12 550A0340 (FOOT)	STORM SEW CLA 2 15 550A0360 (FOOT)	SLOPE
CARL STREET										
11+54.66	75.08' LT	11+75	15.25' LT	1			57			1.67%
11+75	15.25' LT	11+85	15.25' LT	1		10				6.88%
11+75	15.25' LT	11+75	15.25' RT	4	31					0.97%
11+75	15.25' RT	11+85	15.25' RT	1	10					6.88%
11+85	15.25' LT	13+30	15.25' LT	28		145				6.88%
13+30	15.25' LT	13+30	15.25' RT	10				31		0.97%
13+30	15.25' LT	14+75	15.25' LT	31					145	7.73%
14+75	15.25' LT	14+75	15.25' RT	9				31		0.97%
14+75	15.25' LT	15+99.79	13.03' LT	15					125	7.14%
15+99.79	13.03' LT	16+01.53	10.54' RT	3	24					2.50%
15+99.79	13.03' LT	17+39.02	11.75' LT	20		139				2.50%
17+39.02	11.75' LT	17+54.96	20.71' RT	8					36	2.50%
TOTAL				131	65	294	57	62	306	

PLAN & PROFILE STA. 15+00 TO STA. 17+74.13 - CARL ST.

PLOT DATE = 04/04/2007
FILE NAME = H:\P\25000\Horoxeston\PL_Carl.dgn
PLOT SCALE = 20.0000 ' / IN.
USER NAME = ANDREW