CONTRACT NO. 97304 FEDERAL AID PROJECT	F.A. RTE.	SECTION	COUNTY	TOTAL SHEETS	SHEET NO.
	9306	04-00042-00-PV	MONROE	22	20
	STA. 14+75.00		TO STA. 15+75.00		
	CROSS SECTIONS				

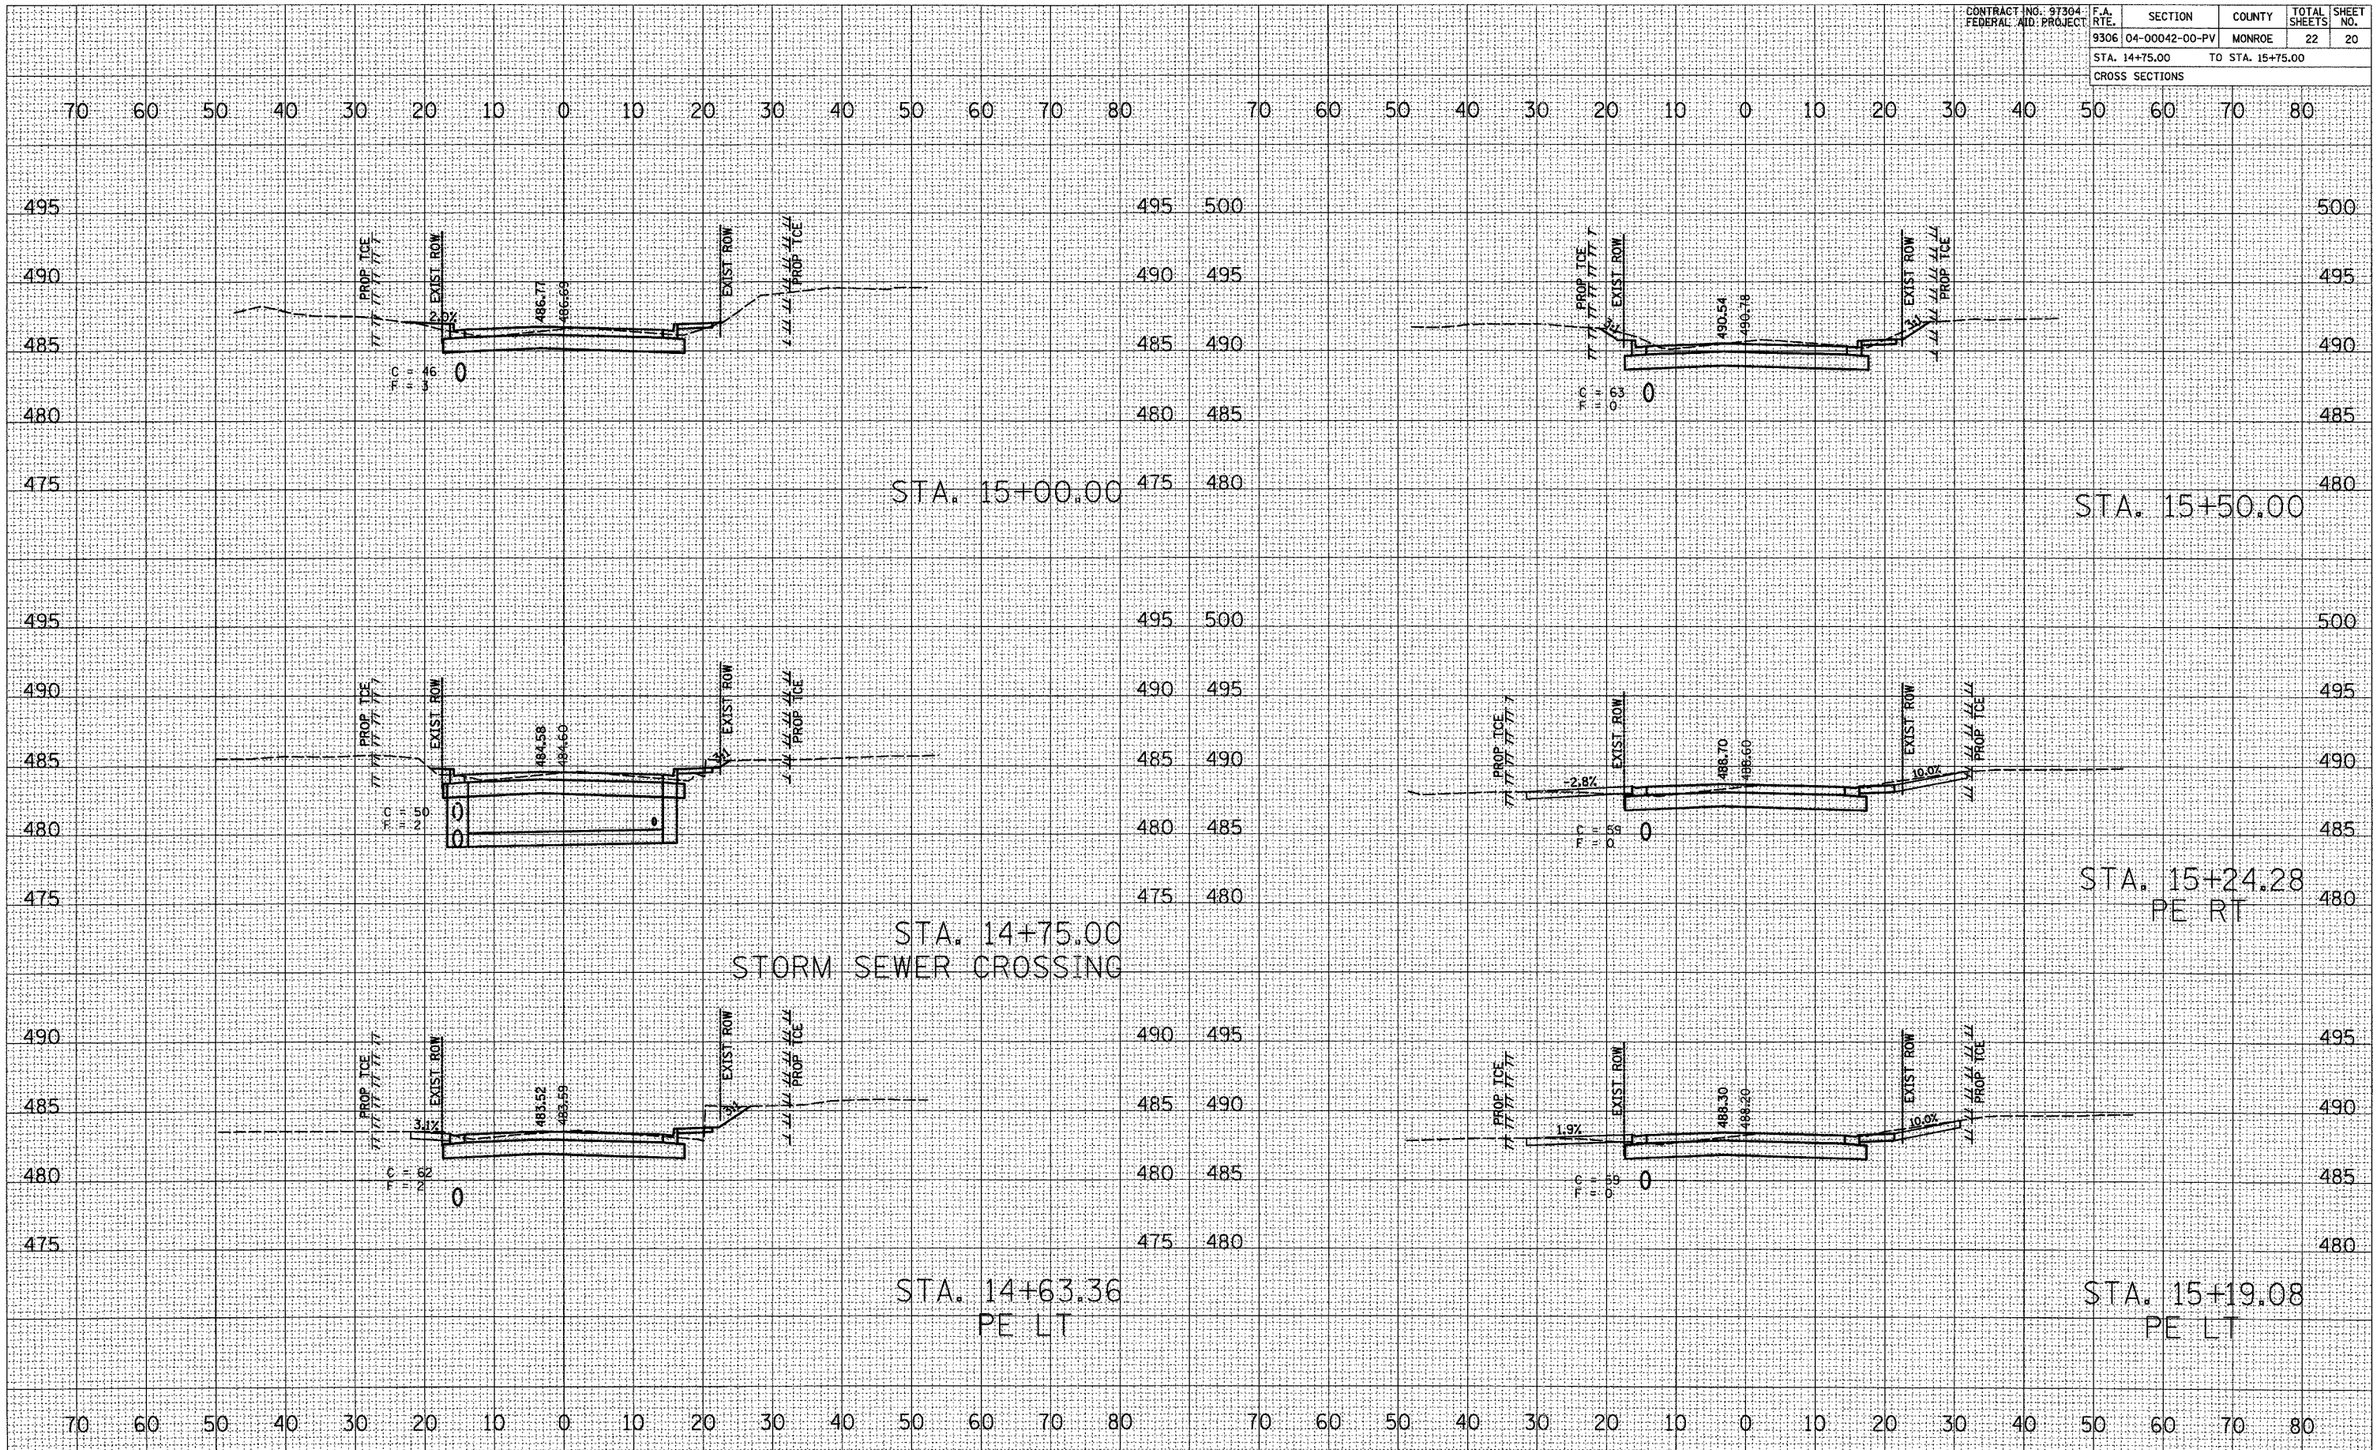

CROSS SECTIONS - CARL ST.

FINAL SURVEY NOTE BOOK NO. | SURVEYED | PLOTTED | TEMPLATE | AREAS | AREAS CHECKED | BY | DATE

ORIGINAL SURVEY NOTE BOOK NO. | SURVEYED | PLOTTED | TEMPLATE | AREAS | AREAS CHECKED | BY | DATE

PLOT DATE = 04/04/2007
FILE NAME = H:\P\25006\Microstation\xsecsh.dgn
PLOT SCALE = 10.0000 ' / IN.
REFERENCE = REF