CONTRACT NO.

F.A.U RTE.	SECTION	COUNTY	TOTAL SHEETS	SHEET NO.
9276	05-00029-02-RS	CAHOKIA	10	6
STA. 11+00.00		TO STA. 17+00.00		
FED. ROAD DIST. NO.	ILLINOIS	FED. AID PROJECT		

CONTRACT NO. 97311

LIMITS OF HMA SURFACE REMOVAL (2") & PROPOSED 2" HMA SURFACE COURSE

4" YELLOW THERMOPLASTIC SKIP DASH STRIPING (10' - 30' SKIP)

12" WHITE THERMOPLASTIC PAVEMENT MARKING

PROP. CURVE C2
PI STA. = 14+72.63
Δ = 4° 02' 55" (LT)
D = 2° 00' 00"
R = 2,864.79'
T = 101.26'
L = 202.43'
E = 1.79'
e = NC
T.R. = NA
S.E. RUN = NA
P.C. STA = 13+71.37
P.T. STA = 15+73.80

NOTE: CROSS-WALK TO BE PLACED IN LINE WITH HANDICAP RAMPS.

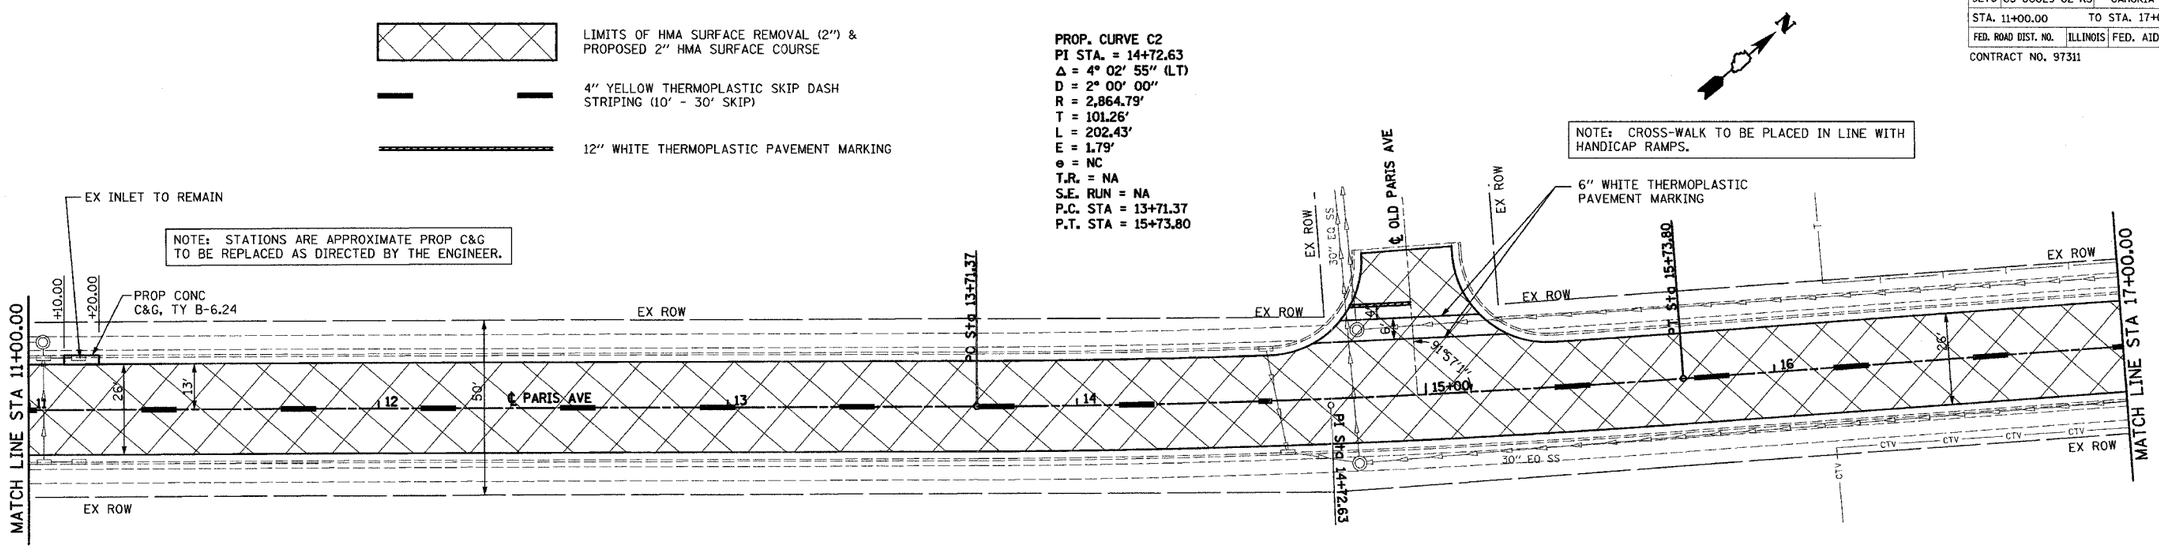

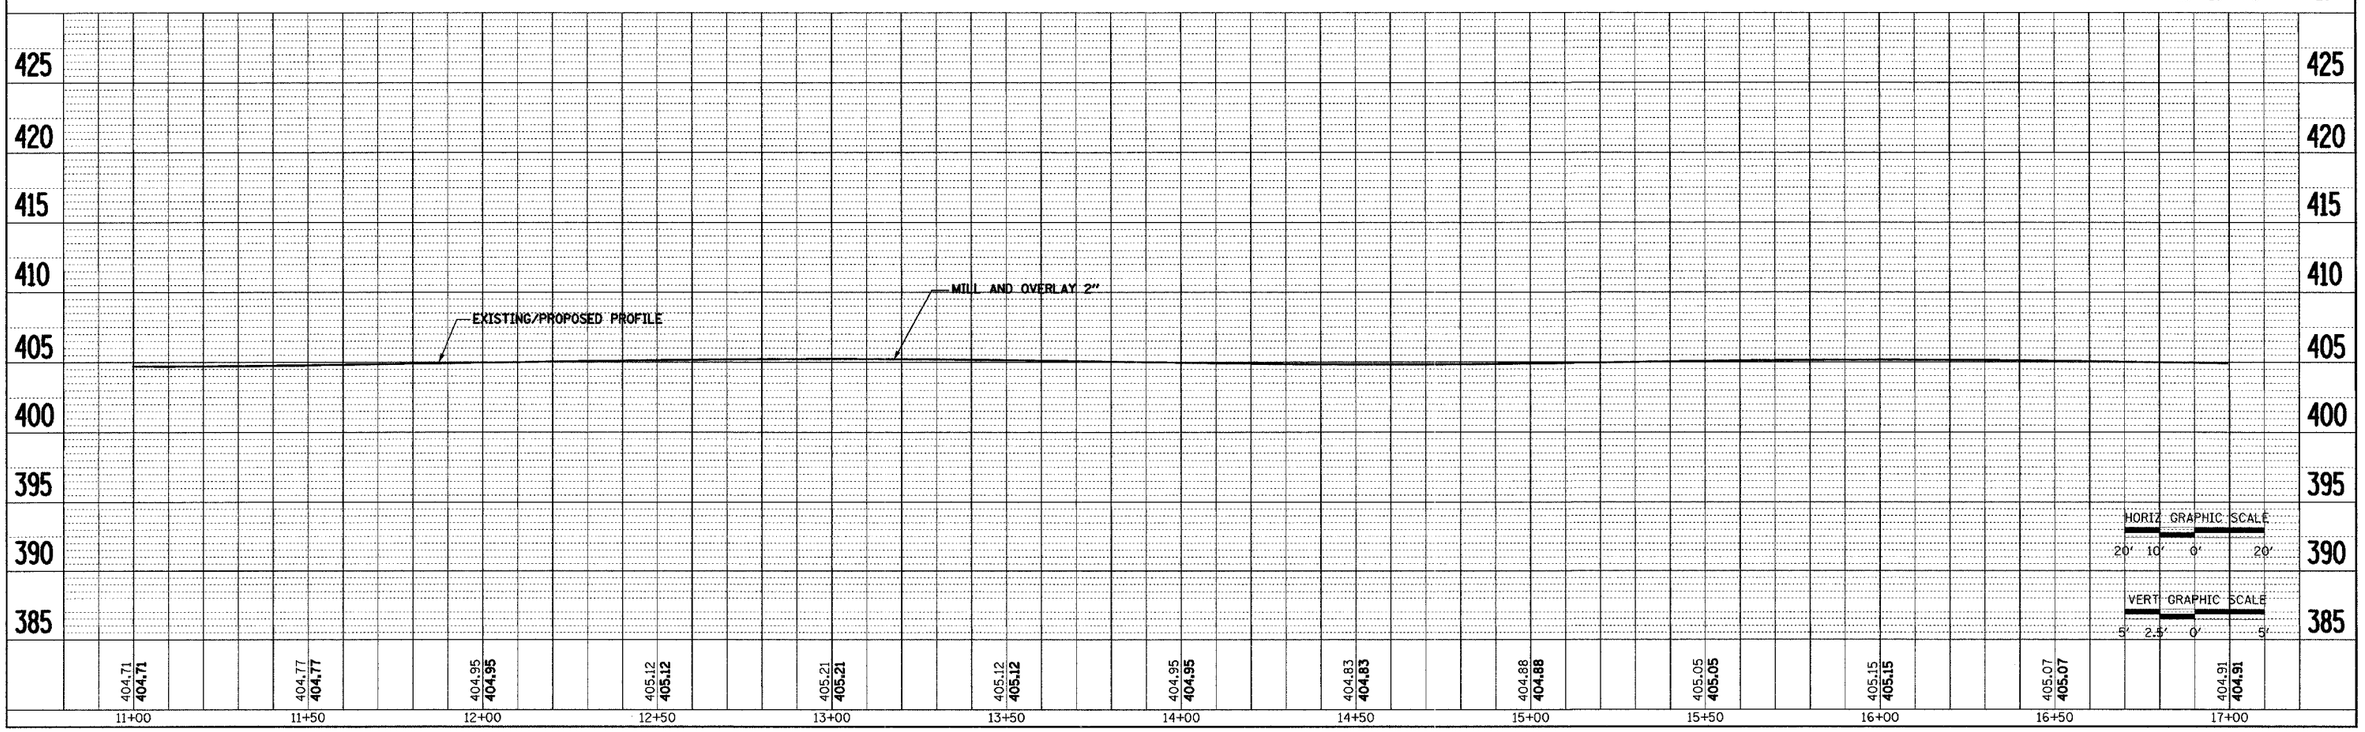

PLAN
NOTE BOOK NO.
SURVEYED
PLOTTED
ALIGNMENT CHECKED
RT. OF WAY CHECKED
CADD FILE NAME
BY
DATE

PROFILE
NOTE BOOK NO.
SURVEYED
PLOTTED
GRADES CHECKED
B.M. NOTED
STRUCTURE NOTATNS CHKD
BY
DATE

PLOT DATE = $DATE$
FILE NAME = $FILEL$
PLOT SCALE = $SCALE$
USER NAME = $USER$