CONTRACT No. 98994

F.A.I. RTE.	SECTION	COUNTY	TOTAL SHEETS	SHEET NO.
57	(X1-6-2)HBK	WILLIAMSON	272	94
STA. N/A	TO STA. N/A			
FED. ROAD DIST. NO. 9	ILLINOIS	FED. AID PROJECT		

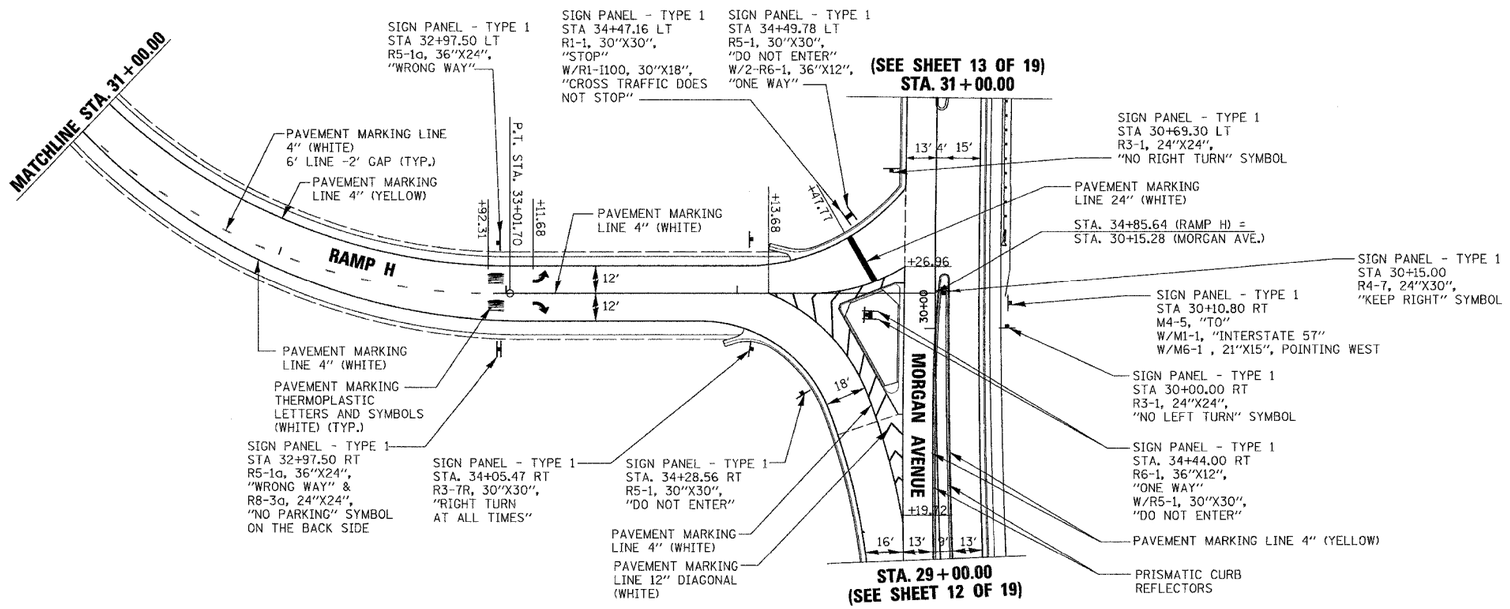

N

0' 30' 60'

SCALE 1" = 30'

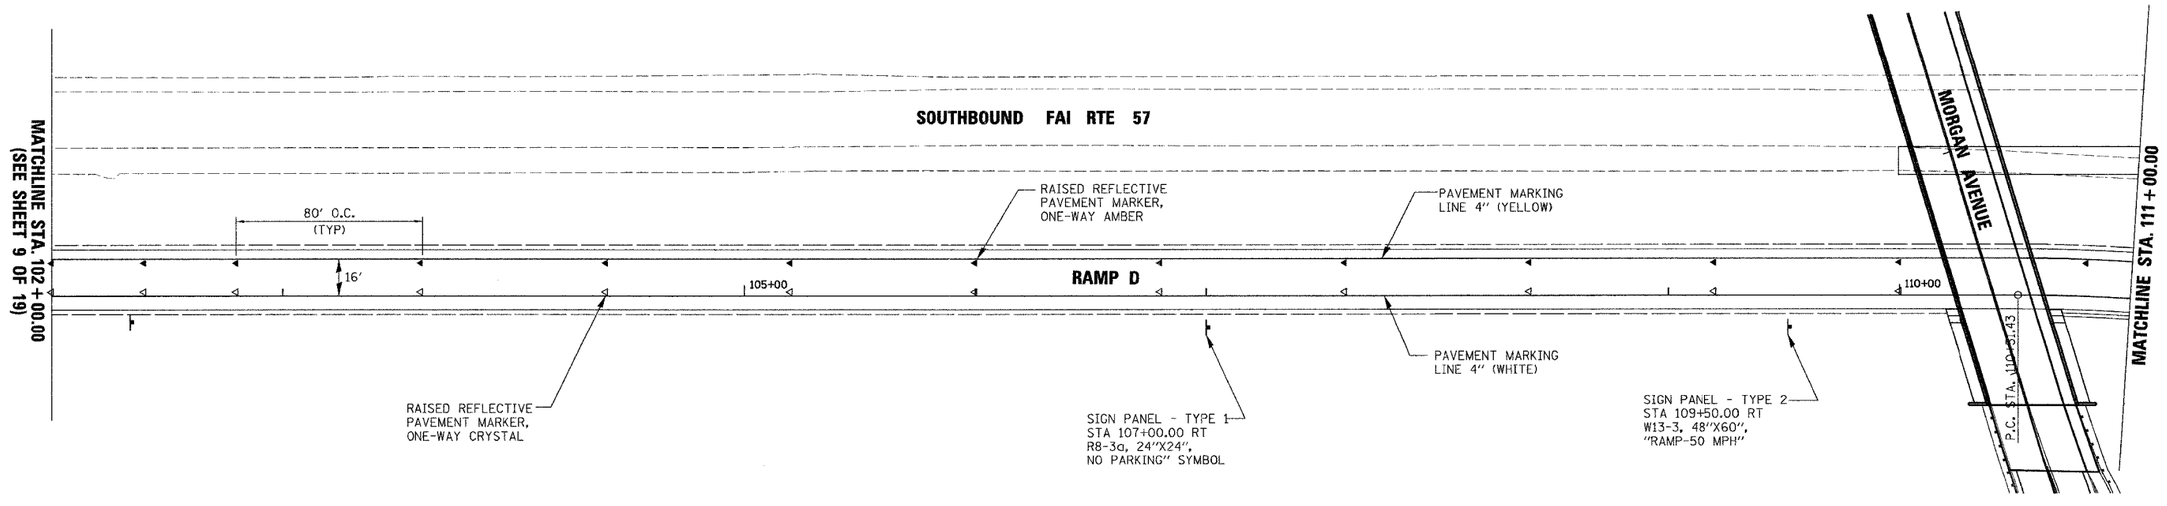

N

0' 30' 60'

SCALE 1" = 30'

REVISIONS	DATE

ILLINOIS DEPARTMENT OF TRANSPORTATION

PAVEMENT MARKING AND SIGNAGE PLANS

MORGAN AVENUE INTERCHANGE
FAI ROUTE 57 WITH FAU ROUTE 9718
WILLIAMSON COUNTY

SHEET 10 OF 19

SCALE: 1" = 30' DRAWN BY: DH

DATE: 3-19-2007 CHECKED BY: RD

PLOT DATE = 3/18/2007
FILE NAME = P:\040020\...\dgn\040020pmkd01.dgn
PLOT SCALE = 30.0000 ' / IN.
USER NAME = dhoerner