CONTRACT NO. 98994

F.A.I. RTE.	SECTION	COUNTY	TOTAL SHEETS	SHEET NO.
57	(X1-6-2)HBK	WILLIAMSON	272	176
STA. 7+00.00	TO STA. 8+00.00			
FED. ROAD DIST. NO. 9	ILLINOIS	FED. AID PROJECT		

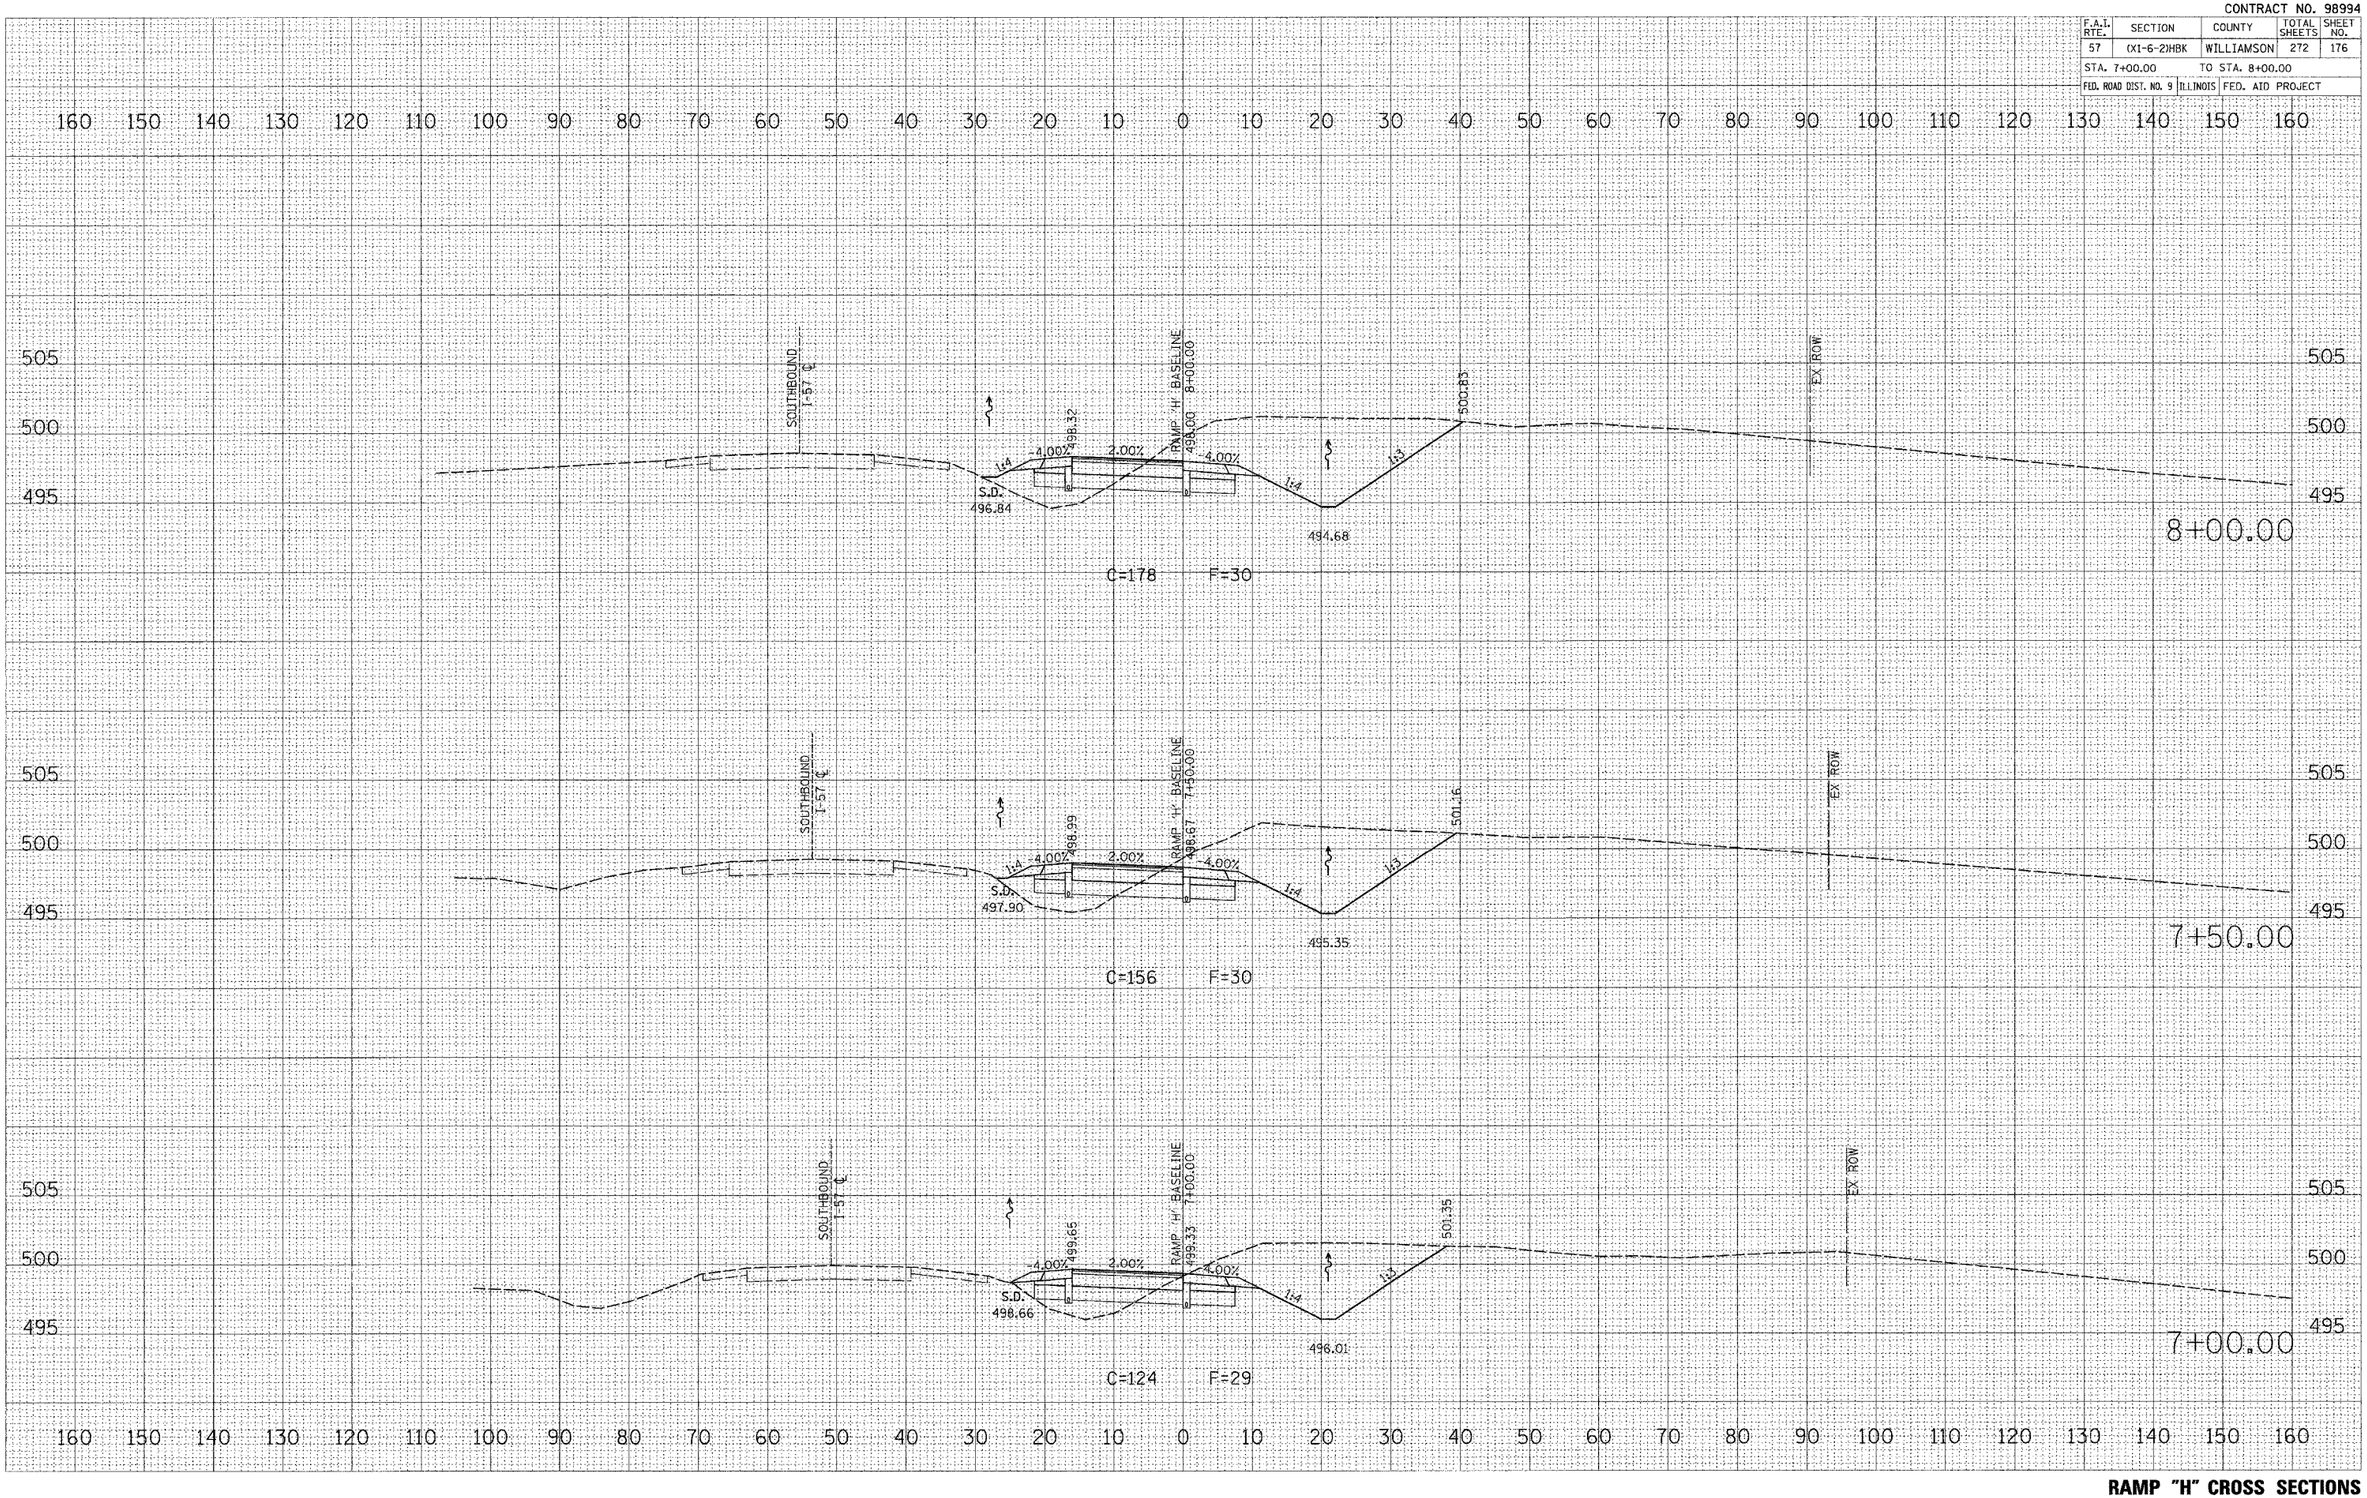

RAMP "H" CROSS SECTIONS

ORIGINAL SURVEY — FINAL SURVEY

SUPPLIED / PLOTTED / TEMPLATE / AREAS / AREAS CHECKED — NOTE BOOK — NO. — BY — DATE

PLOT DATE = 3/28/2007
FILE NAME = P:\040820\dgn\040820-mphsht-pltsht.dgn
COMPUTED SCALE = 1"=10.0000' / IN.
USER NAME = bbarnhar