CONTRACT NO. 98994

F.A.I. RTE.	SECTION	COUNTY	TOTAL SHEETS	SHEET NO.
57	(X1-6-2)HBK	WILLIAMSON	272	179
STA. 11+00.00	TO STA. 11+50.00			
FED. ROAD DIST. NO. 9	ILLINOIS	FED. AID PROJECT		

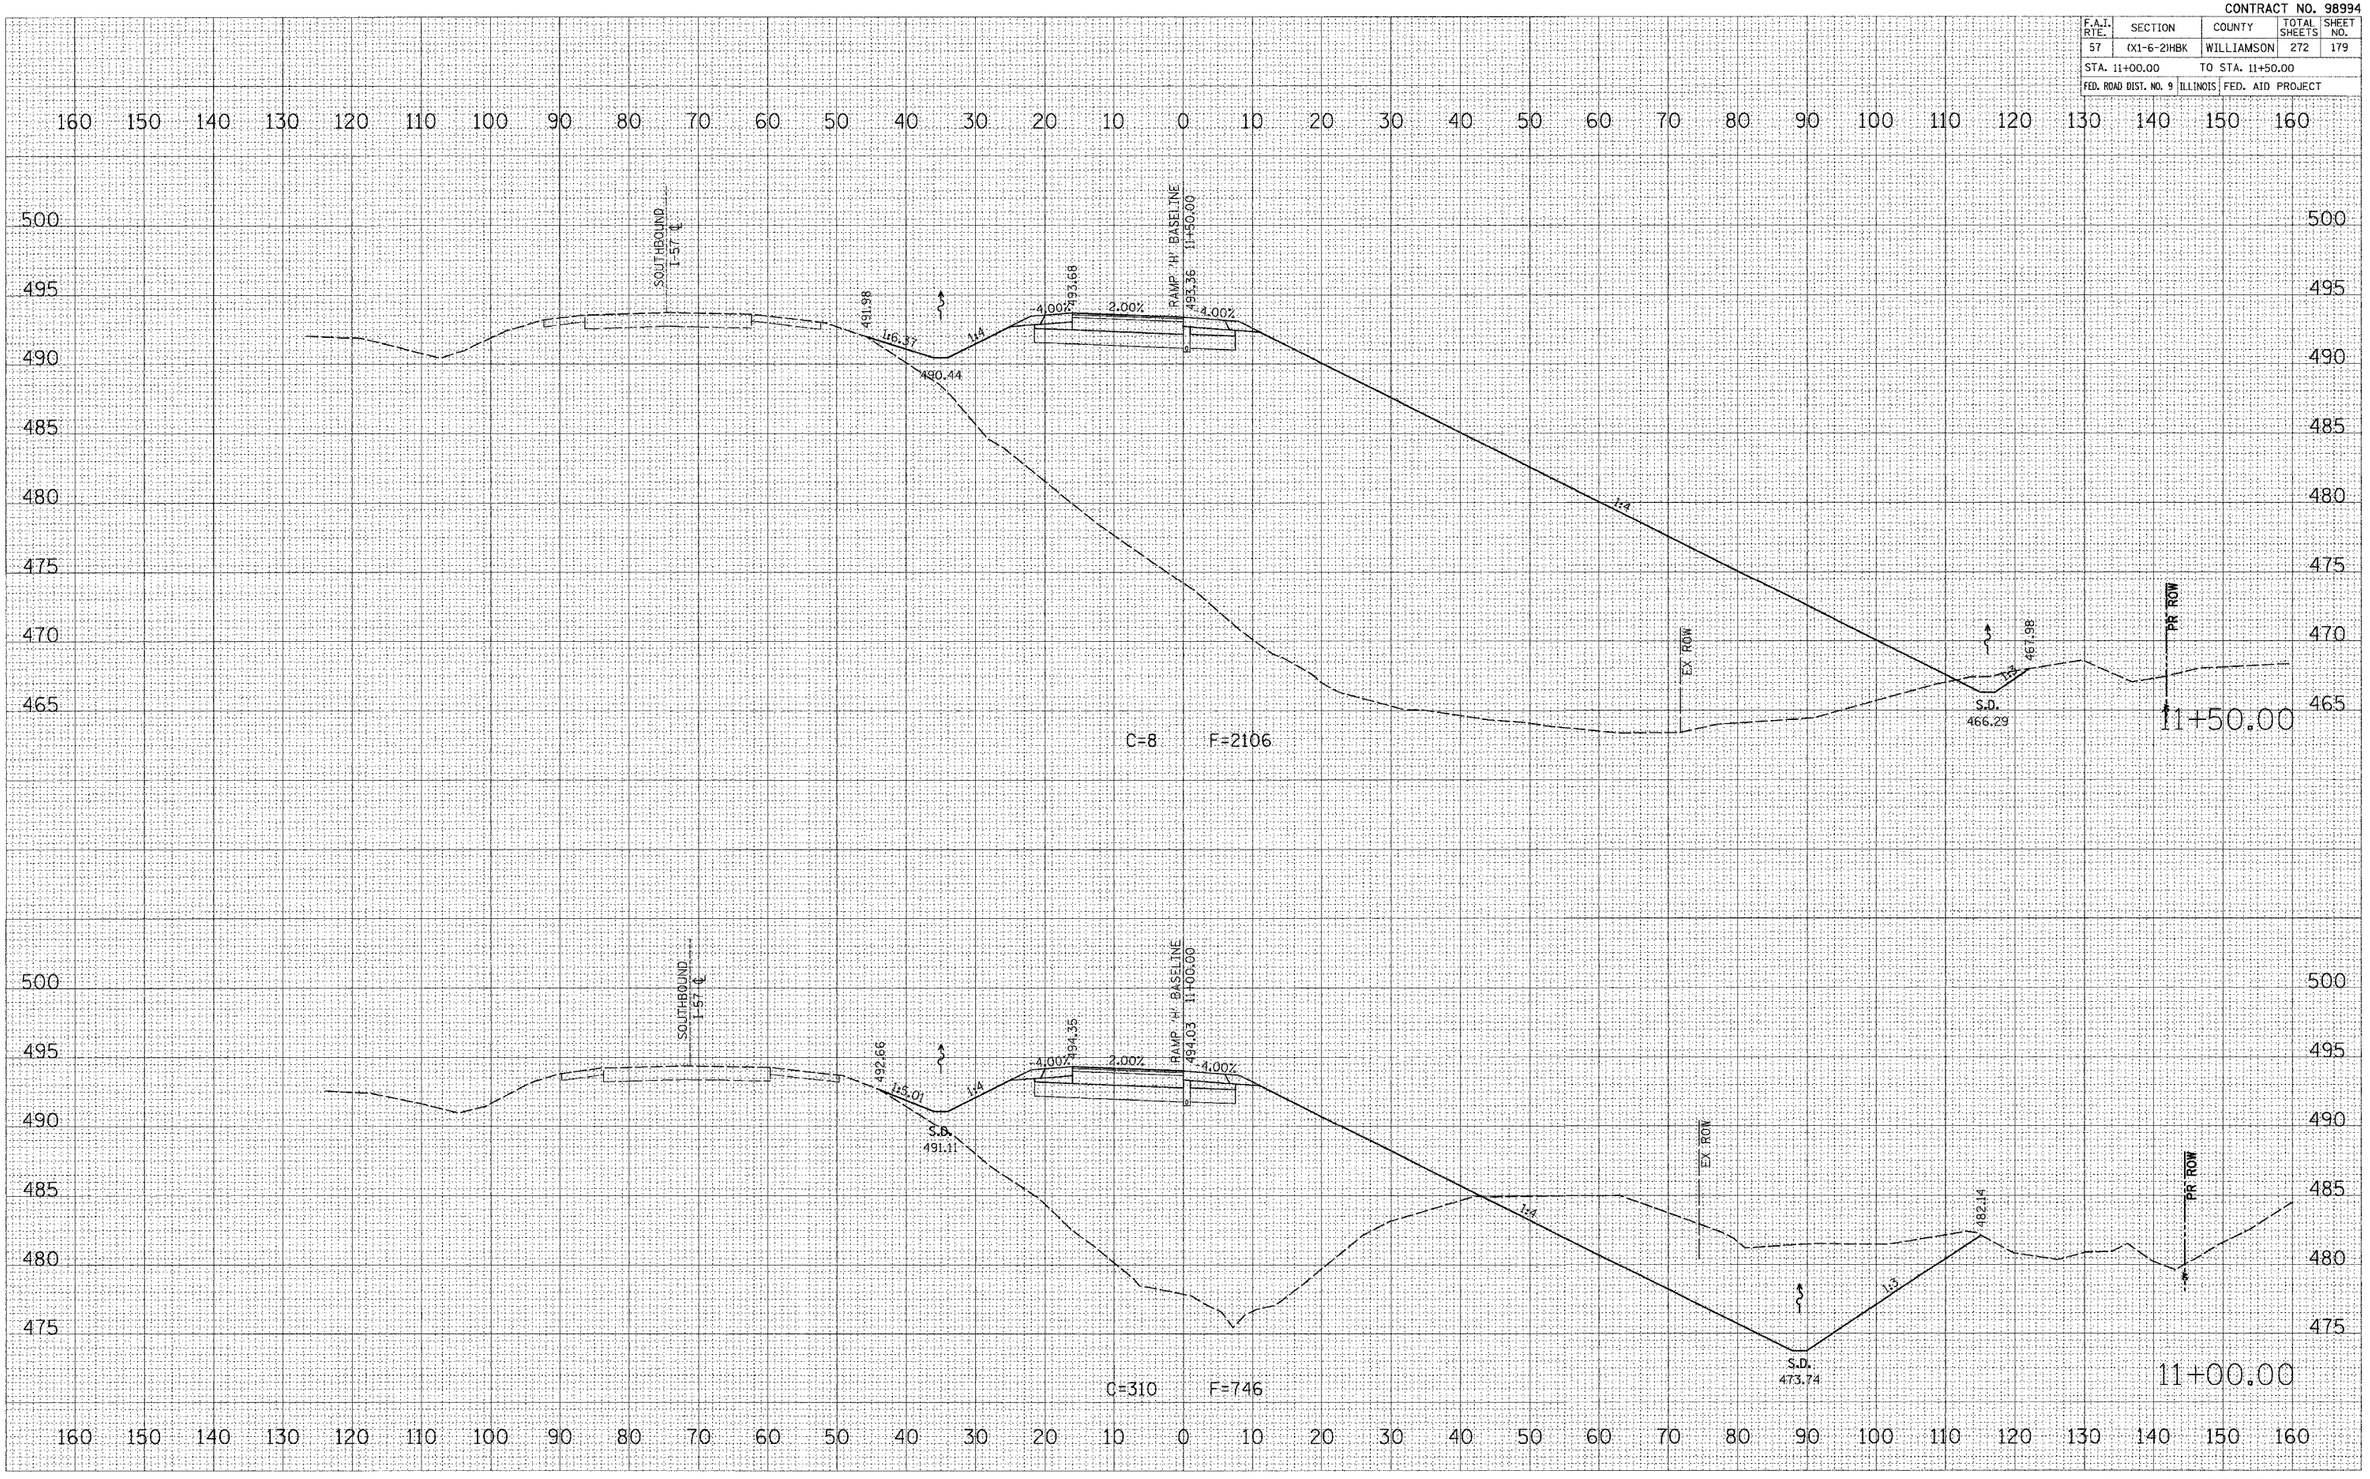

FINAL SURVEY | NOTE BOOK | NO. | SUBMITTED | PLOTTED | TEMPLATE | AREAS | CROSS CHECKED | BY | DATE

ORIGINAL SURVEY | NOTE BOOK | NO. | SUBMITTED | PLOTTED | TEMPLATE | AREAS | CROSS CHECKED | BY | DATE

PLOT DATE = 3/20/2007
FILE NAME = P:\8426\dgn\SH8626mphxht-pl-sht.dgn
PLOT SCALE = 10.0000 ' / IN.
USER NAME = dkeerner

RAMP "H" CROSS SECTIONS