CONTRACT NO. 98994

F.A.I. RTE.	SECTION	COUNTY	TOTAL SHEETS	SHEET NO.
57	(X1-6-2)HBK	WILLIAMSON	272	217
STA. 116+00.00		TO STA. 117+00.00		
FED. ROAD DIST. NO. 9	ILLINOIS	FED. AID PROJECT		

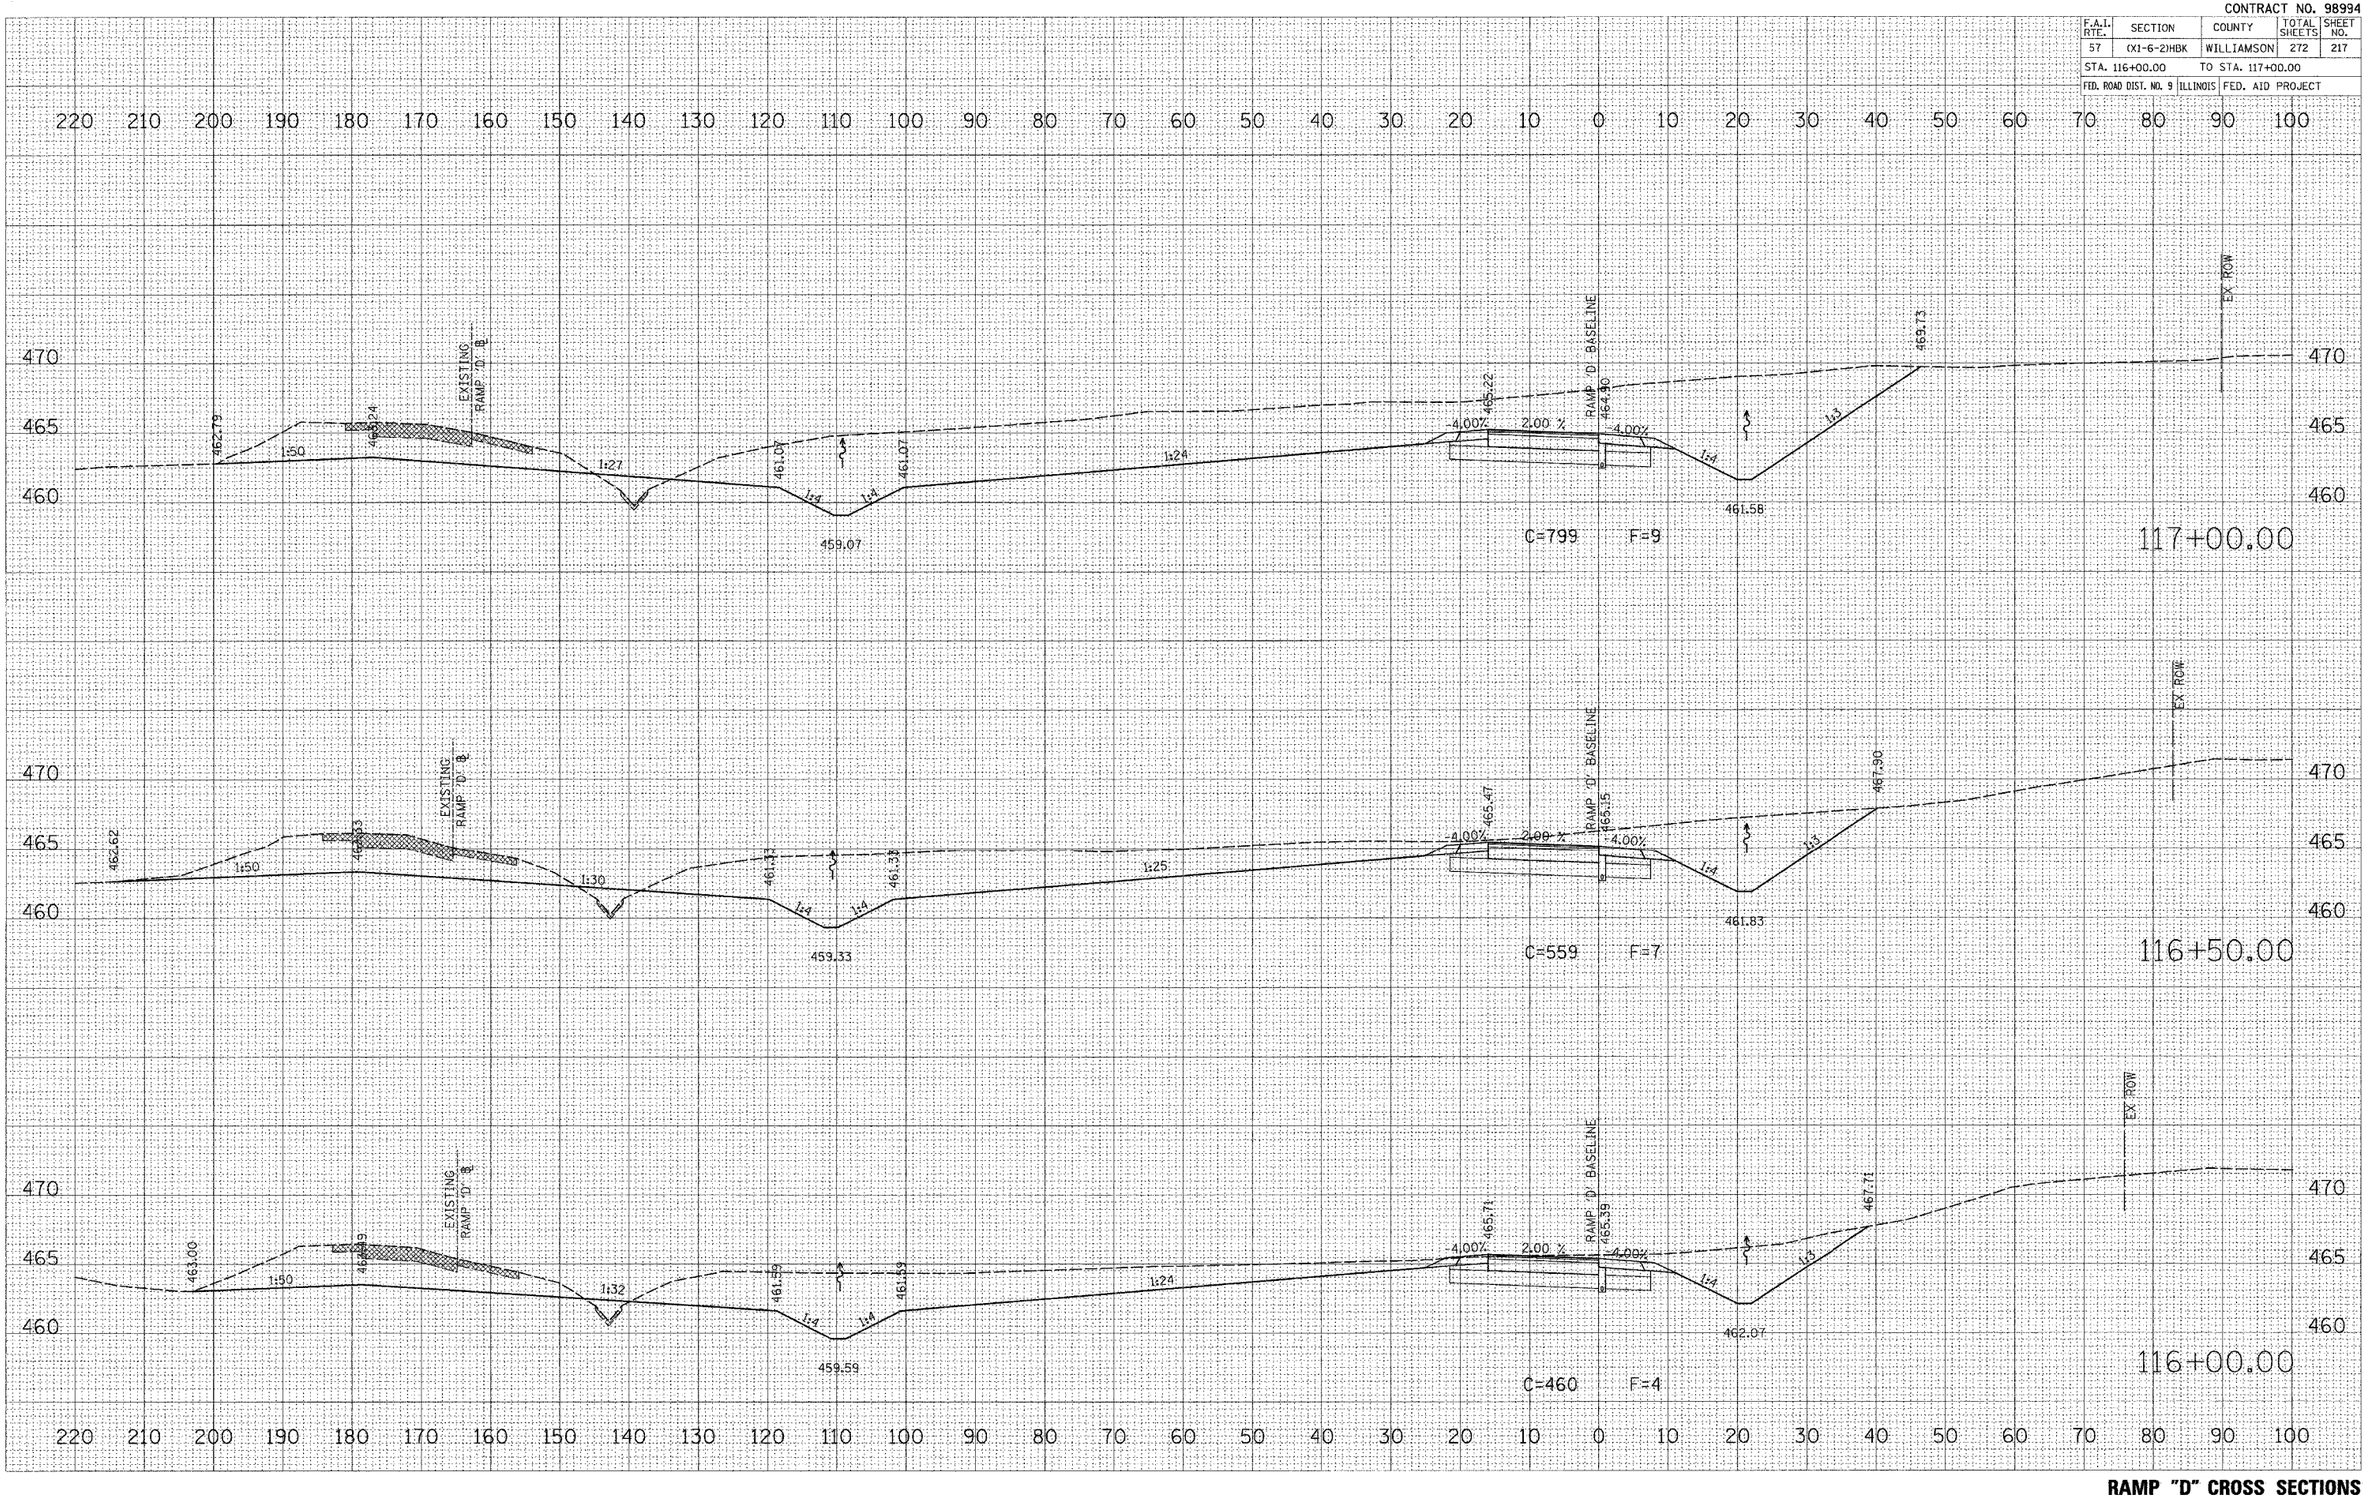

RAMP "D" CROSS SECTIONS

FINAL SURVEY — NOTE BOOK NO. — SURVEYED — PLOTTED — TEMPLATE — AREAS — AREAS CHECKED — BY — DATE

ORIGINAL SURVEY — NOTE BOOK NO. — SURVEYED — PLOTTED — TEMPLATE — AREAS — AREAS CHECKED — BY — DATE

PLOT DATE = 3/20/2007
FILE NAME = P:\040600\dgn\040600rmpdxsht.dgn
PLOT SCALE = 10.0000 ' / IN.
USER NAME = dhoerner