CONTRACT NO. 98994

F.A.I. RTE.	SECTION	COUNTY	TOTAL SHEETS	SHEET NO.
57	(X1-6-2)HBK	WILLIAMSON	272	218
STA. 117+50.00		TO STA. 118+50.00		
FED. ROAD DIST. NO. 9	ILLINOIS	FED. AID PROJECT		

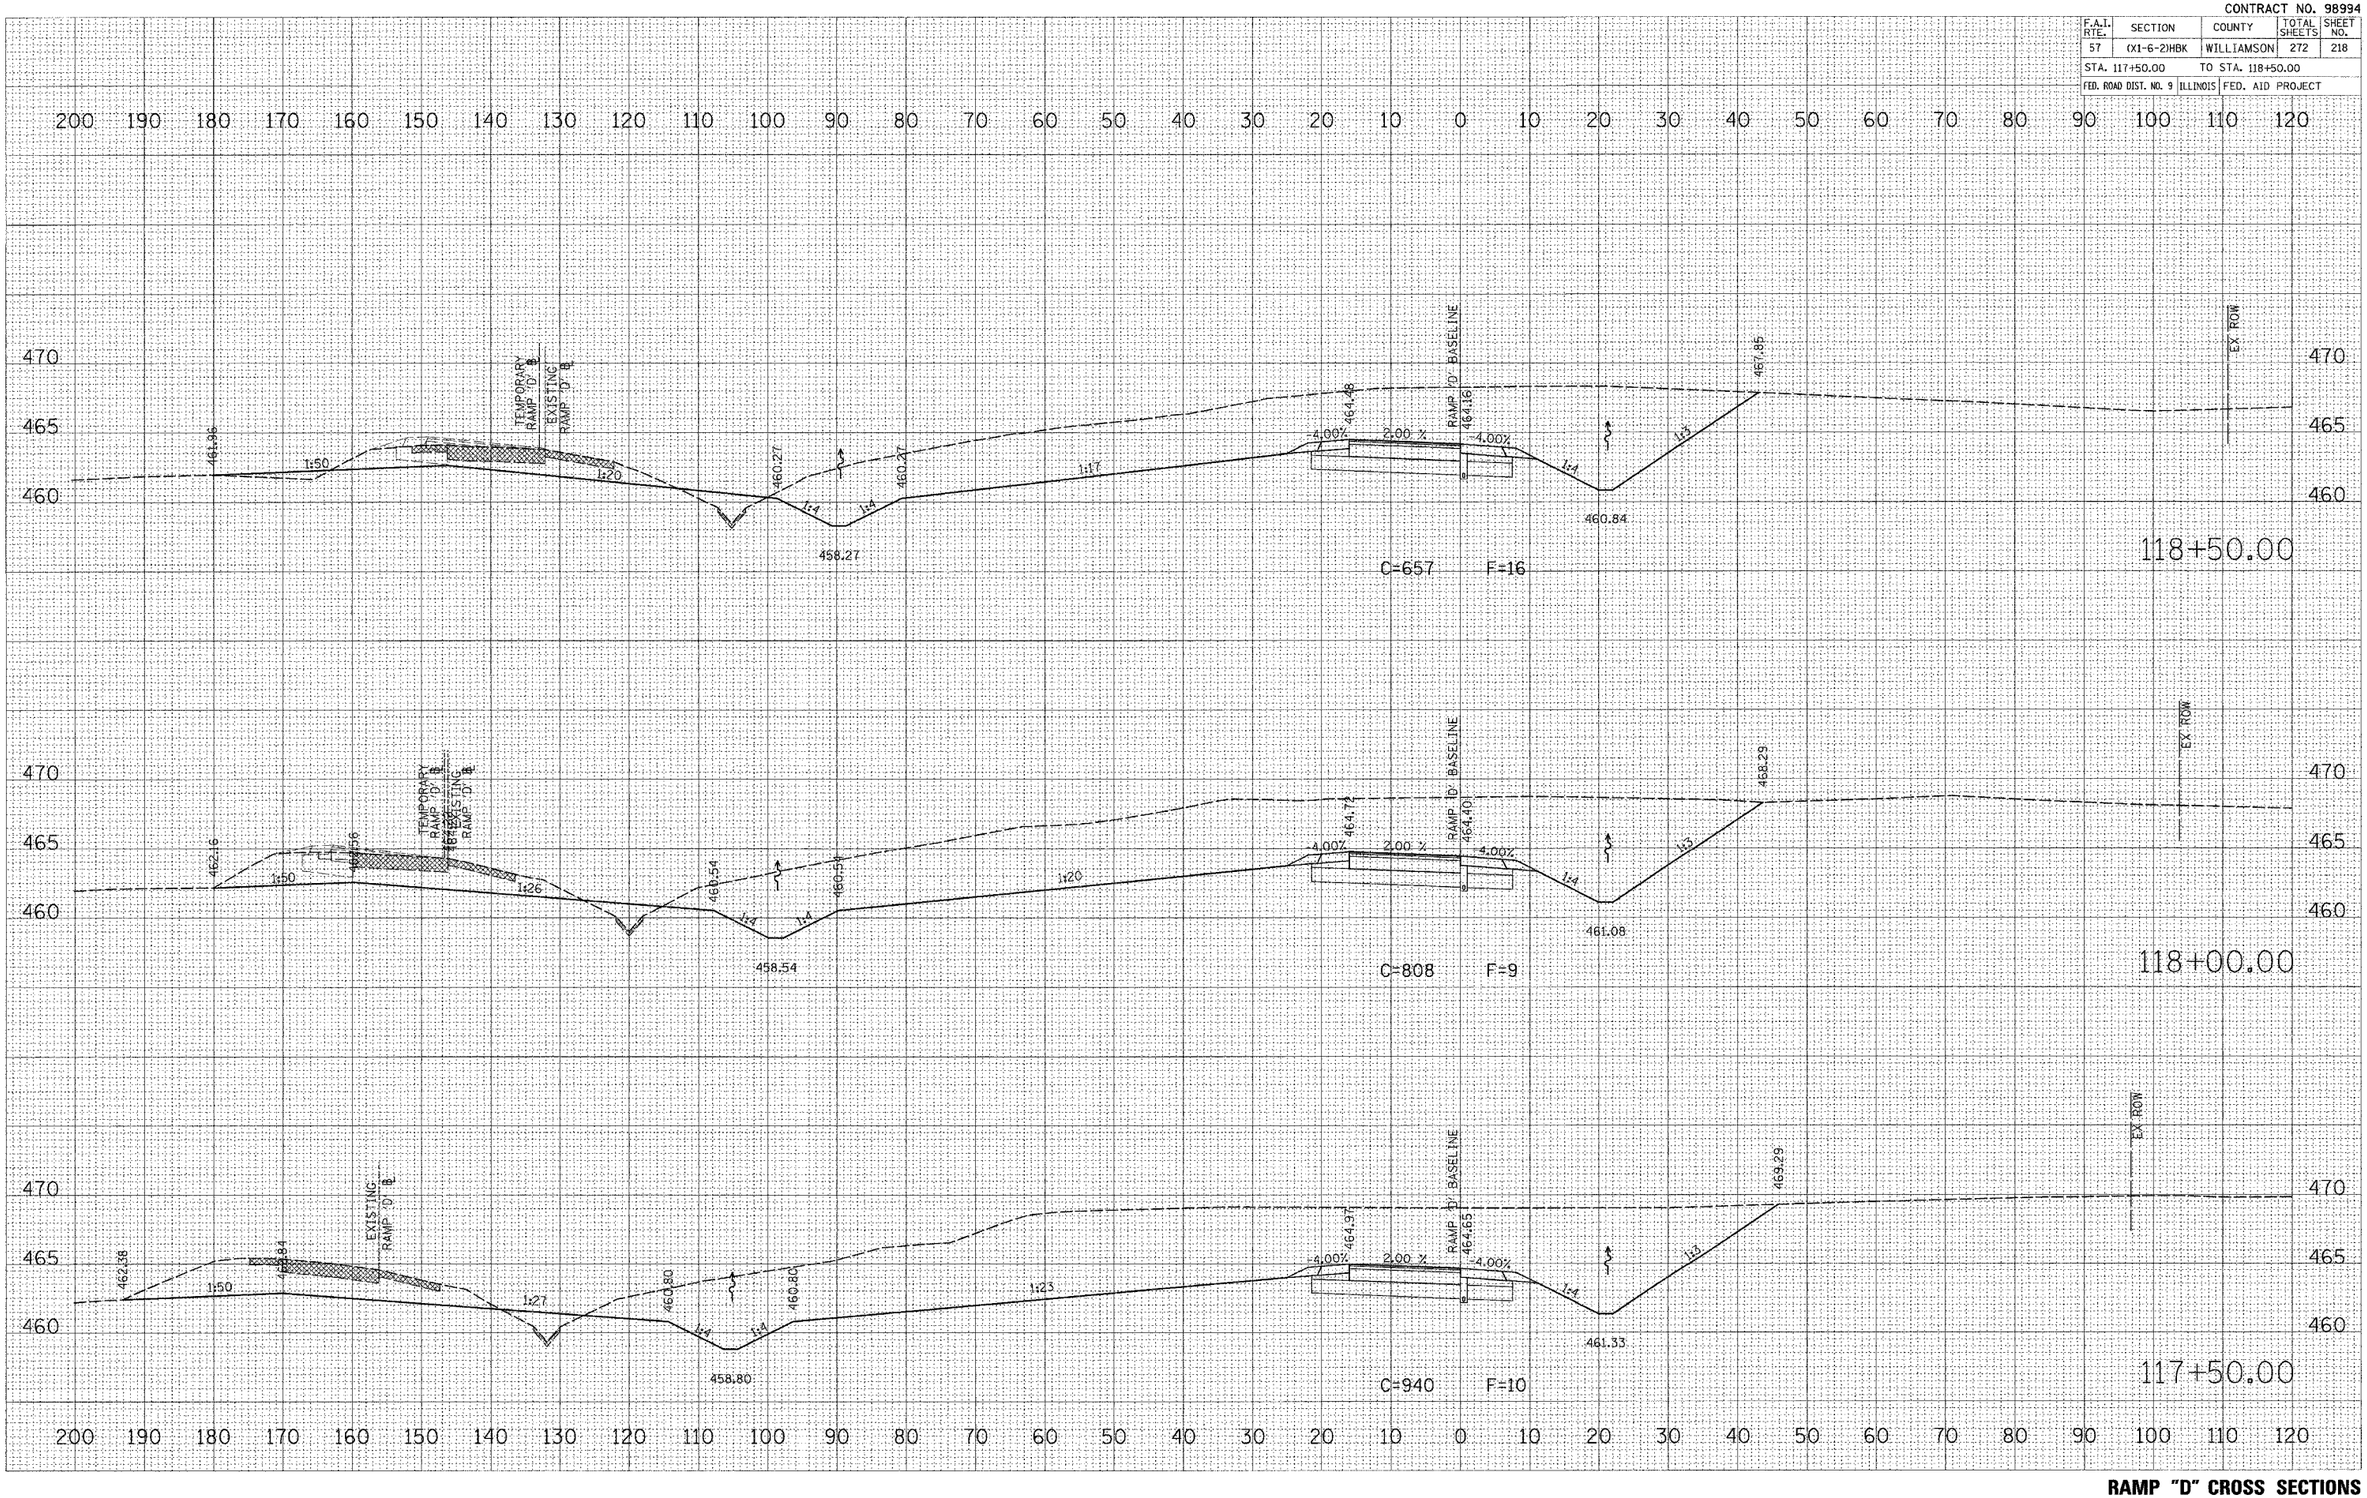

ORIGINAL SURVEY | FINAL SURVEY
SUBMITTED / REVISED
NOTE BOOK | TEMPLATE
NO. | AREAS / AREAS CHECKED
BY | DATE

PLOT DATE = 3/29/2007
FILE NAME = P:\0406B0R\dgn\0406B0R-mpd-sh.dgn
COLOR SCALE = 10.0000
PLOT SCALE = 1.0000 / IN.
USER NAME = dkarmier