FAU	SECTION	COUNTY	TOTAL SHEETS	SHEET NO.
9713	99-02118-00-FP	JACKSON	122	19
STA. 26+00	TO STA. 32+00			
FED. ROAD DIST. NO.	ILLINOIS	FED. AID PROJECT		

CONTRACT NO. 99219

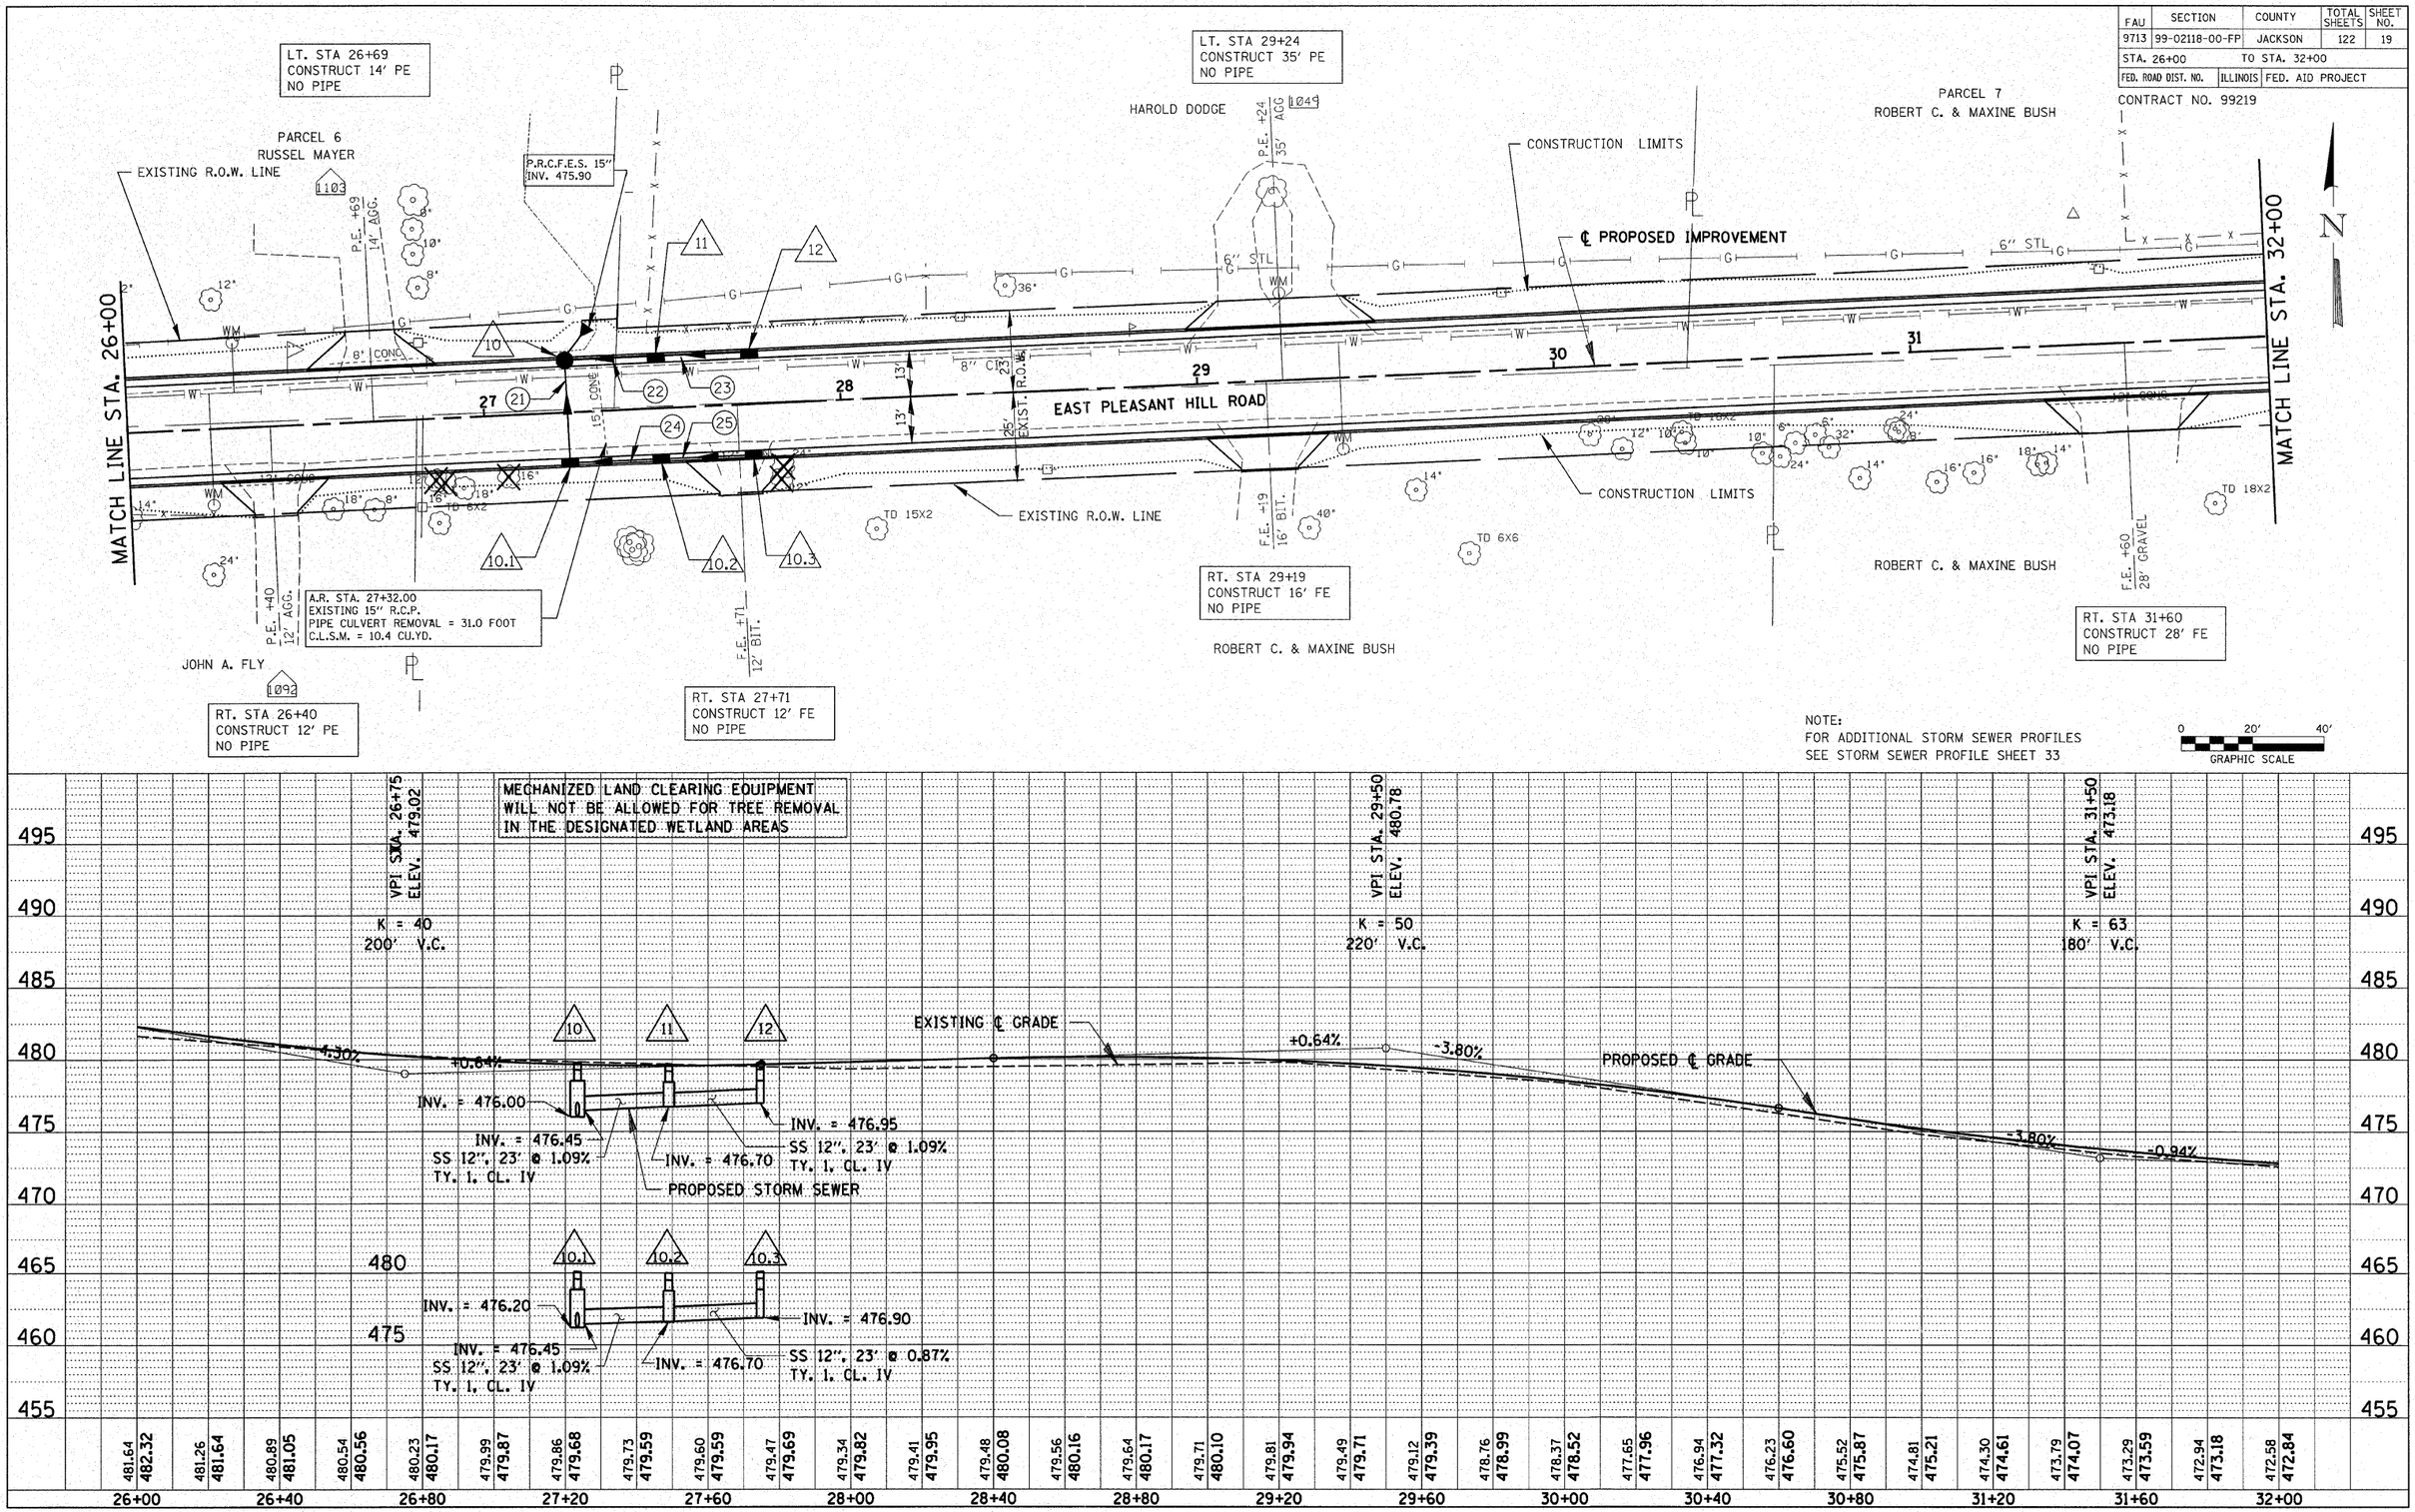

DATE: 19-Mar-07 14:45
FILE: P:\03\03470001\Cad\Phase II\4700lpp4.dgn