FAU	SECTION	COUNTY	TOTAL SHEETS	SHEET NO.
9713	99-02118-00-FP	JACKSON	122	100
STA.	TO STA.			
FED. ROAD DIST. NO.	ILLINOIS	CONTRACT NO. 99219		

FINAL SURVEY	BY	DATE
SURVEYED		
PLOTTED		
TEMPORARY RTE		
NOTE BOOK		
AREAS		
NO. AREAS CHECKED		

ORIGINAL SURVEY	BY	DATE
SURVEYED		
PLOTTED		
TEMPORARY RTE		
NOTE BOOK		
AREAS		
NO. AREAS CHECKED		

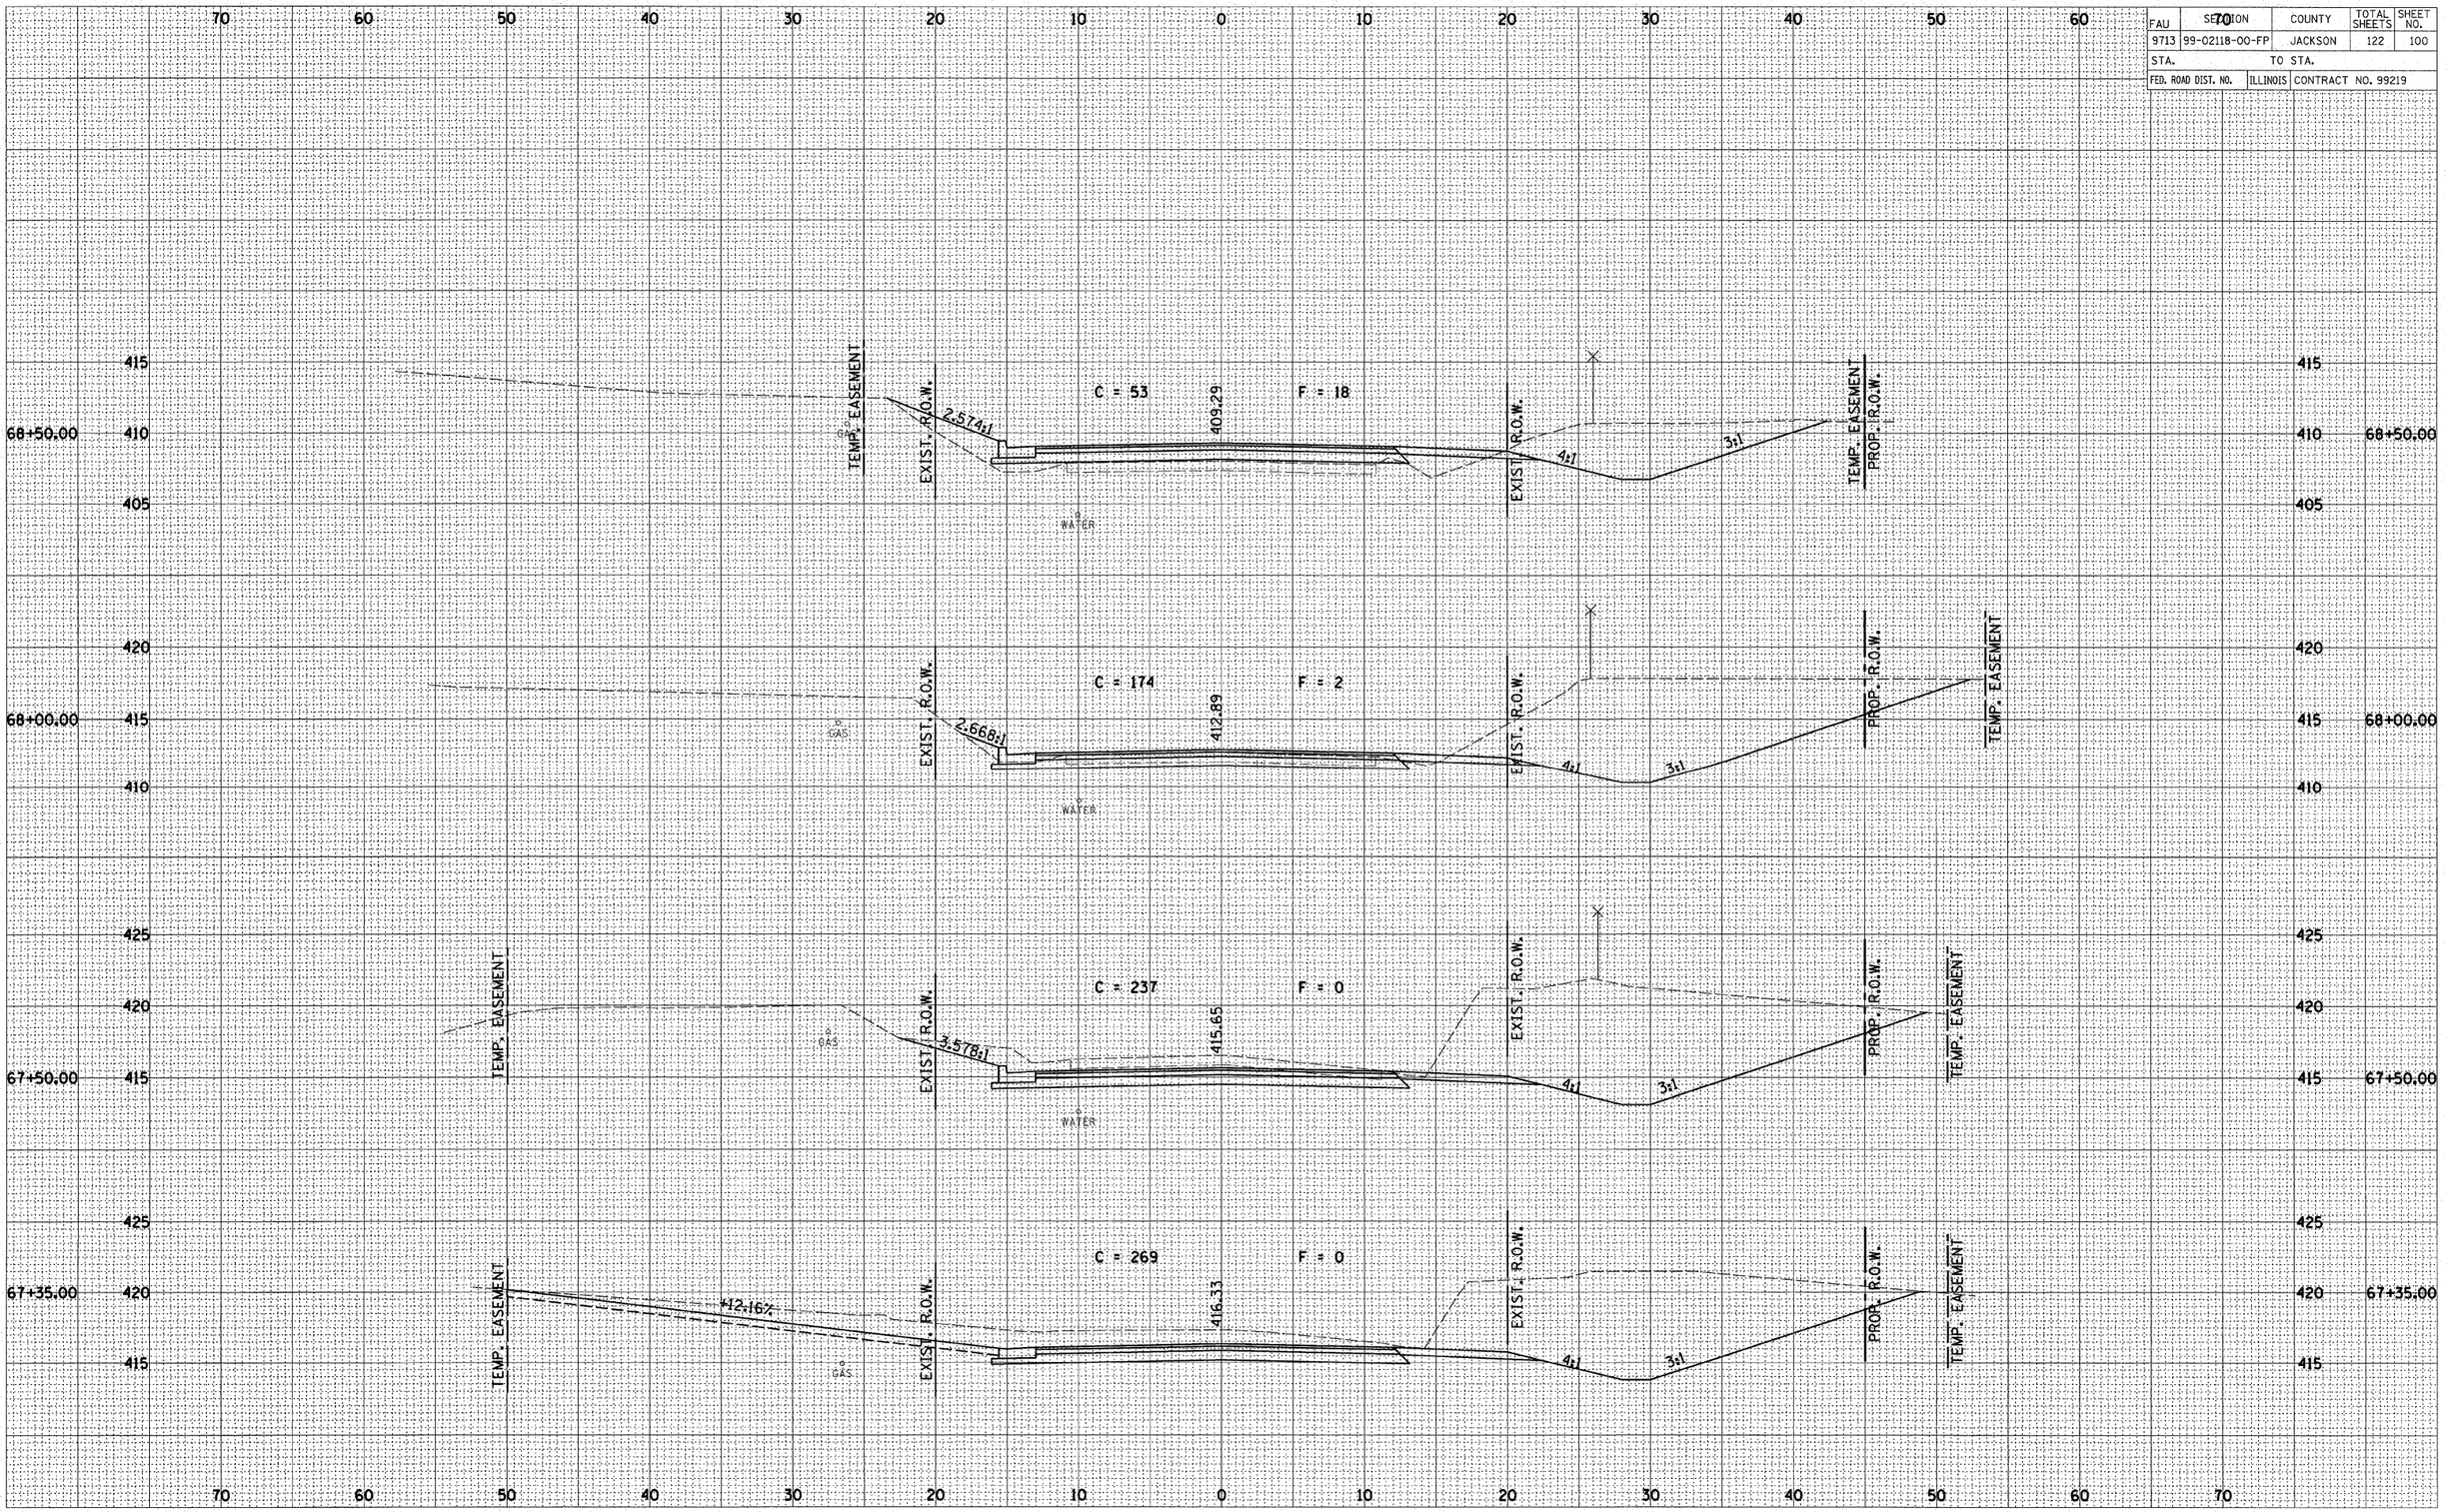

DATE: 20-Mar-07 10:30
FILE: P:\03\0347000I\Cad\Phase II\4700ixs.dgn