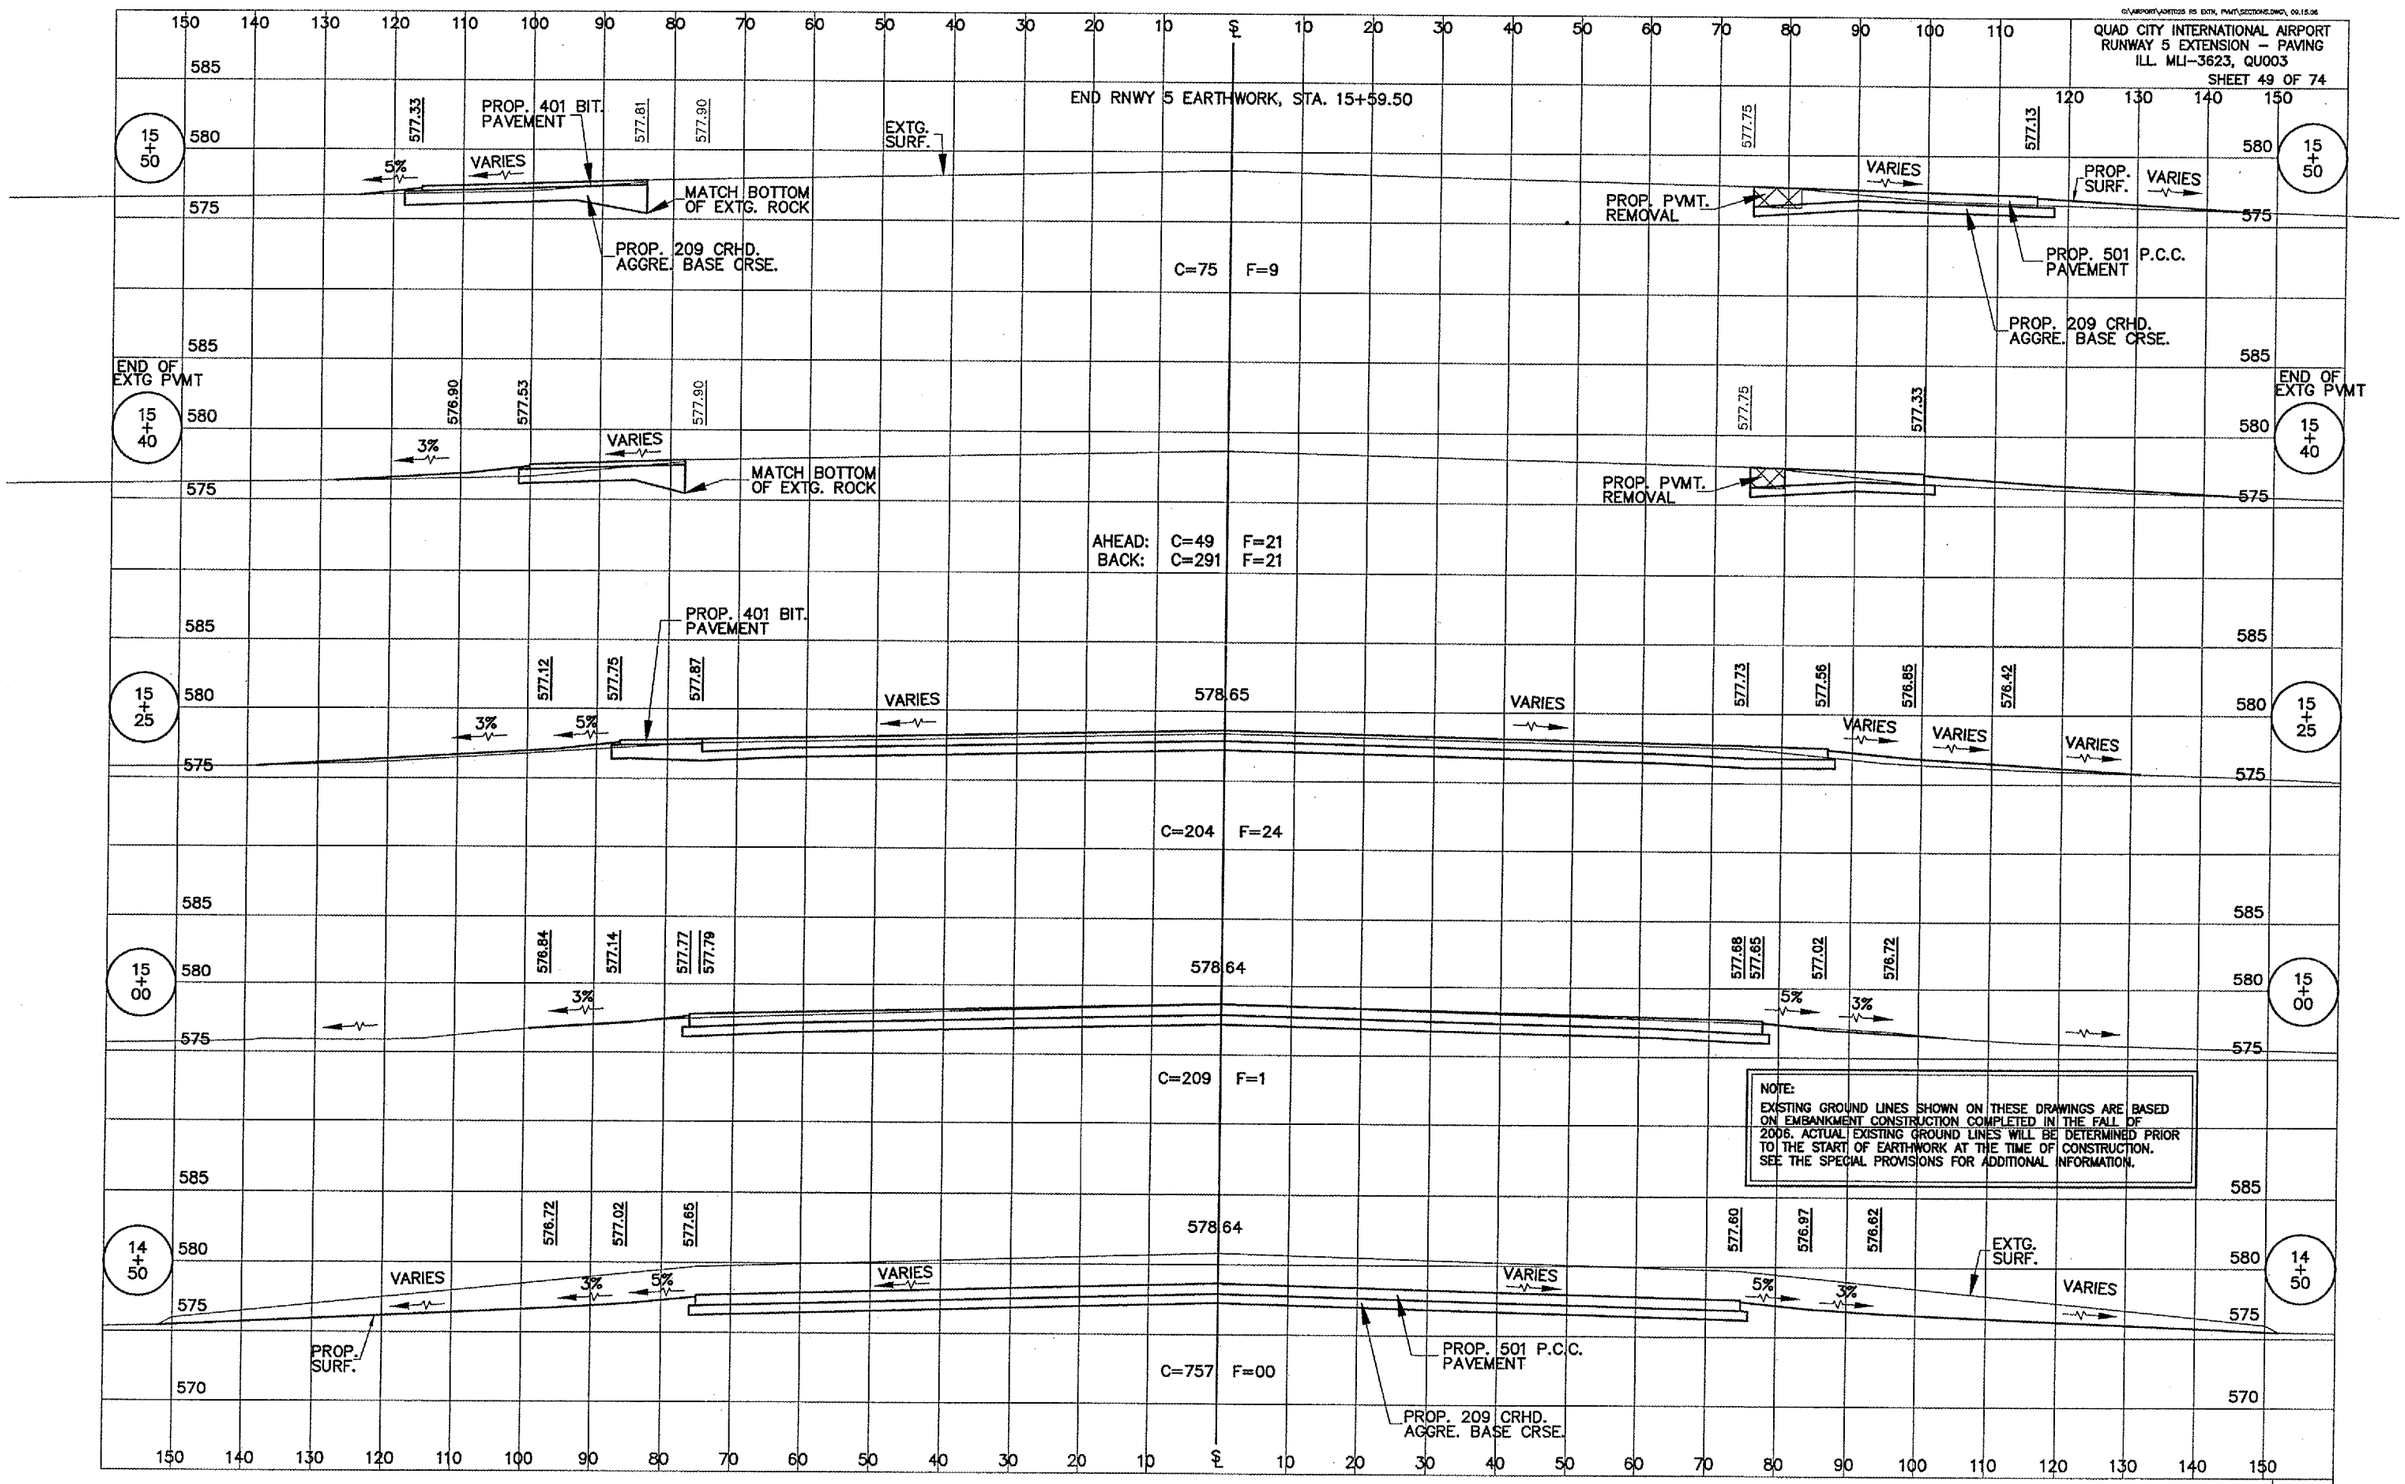

RUNWAY 5 CROSS SECTIONS, STA 14+50 TO STA 15+50

:\Airport\A06T025 R5 EXTN, PVMT\Sections.dwg, 5/8/2007 9:22:53 AM,
ffm