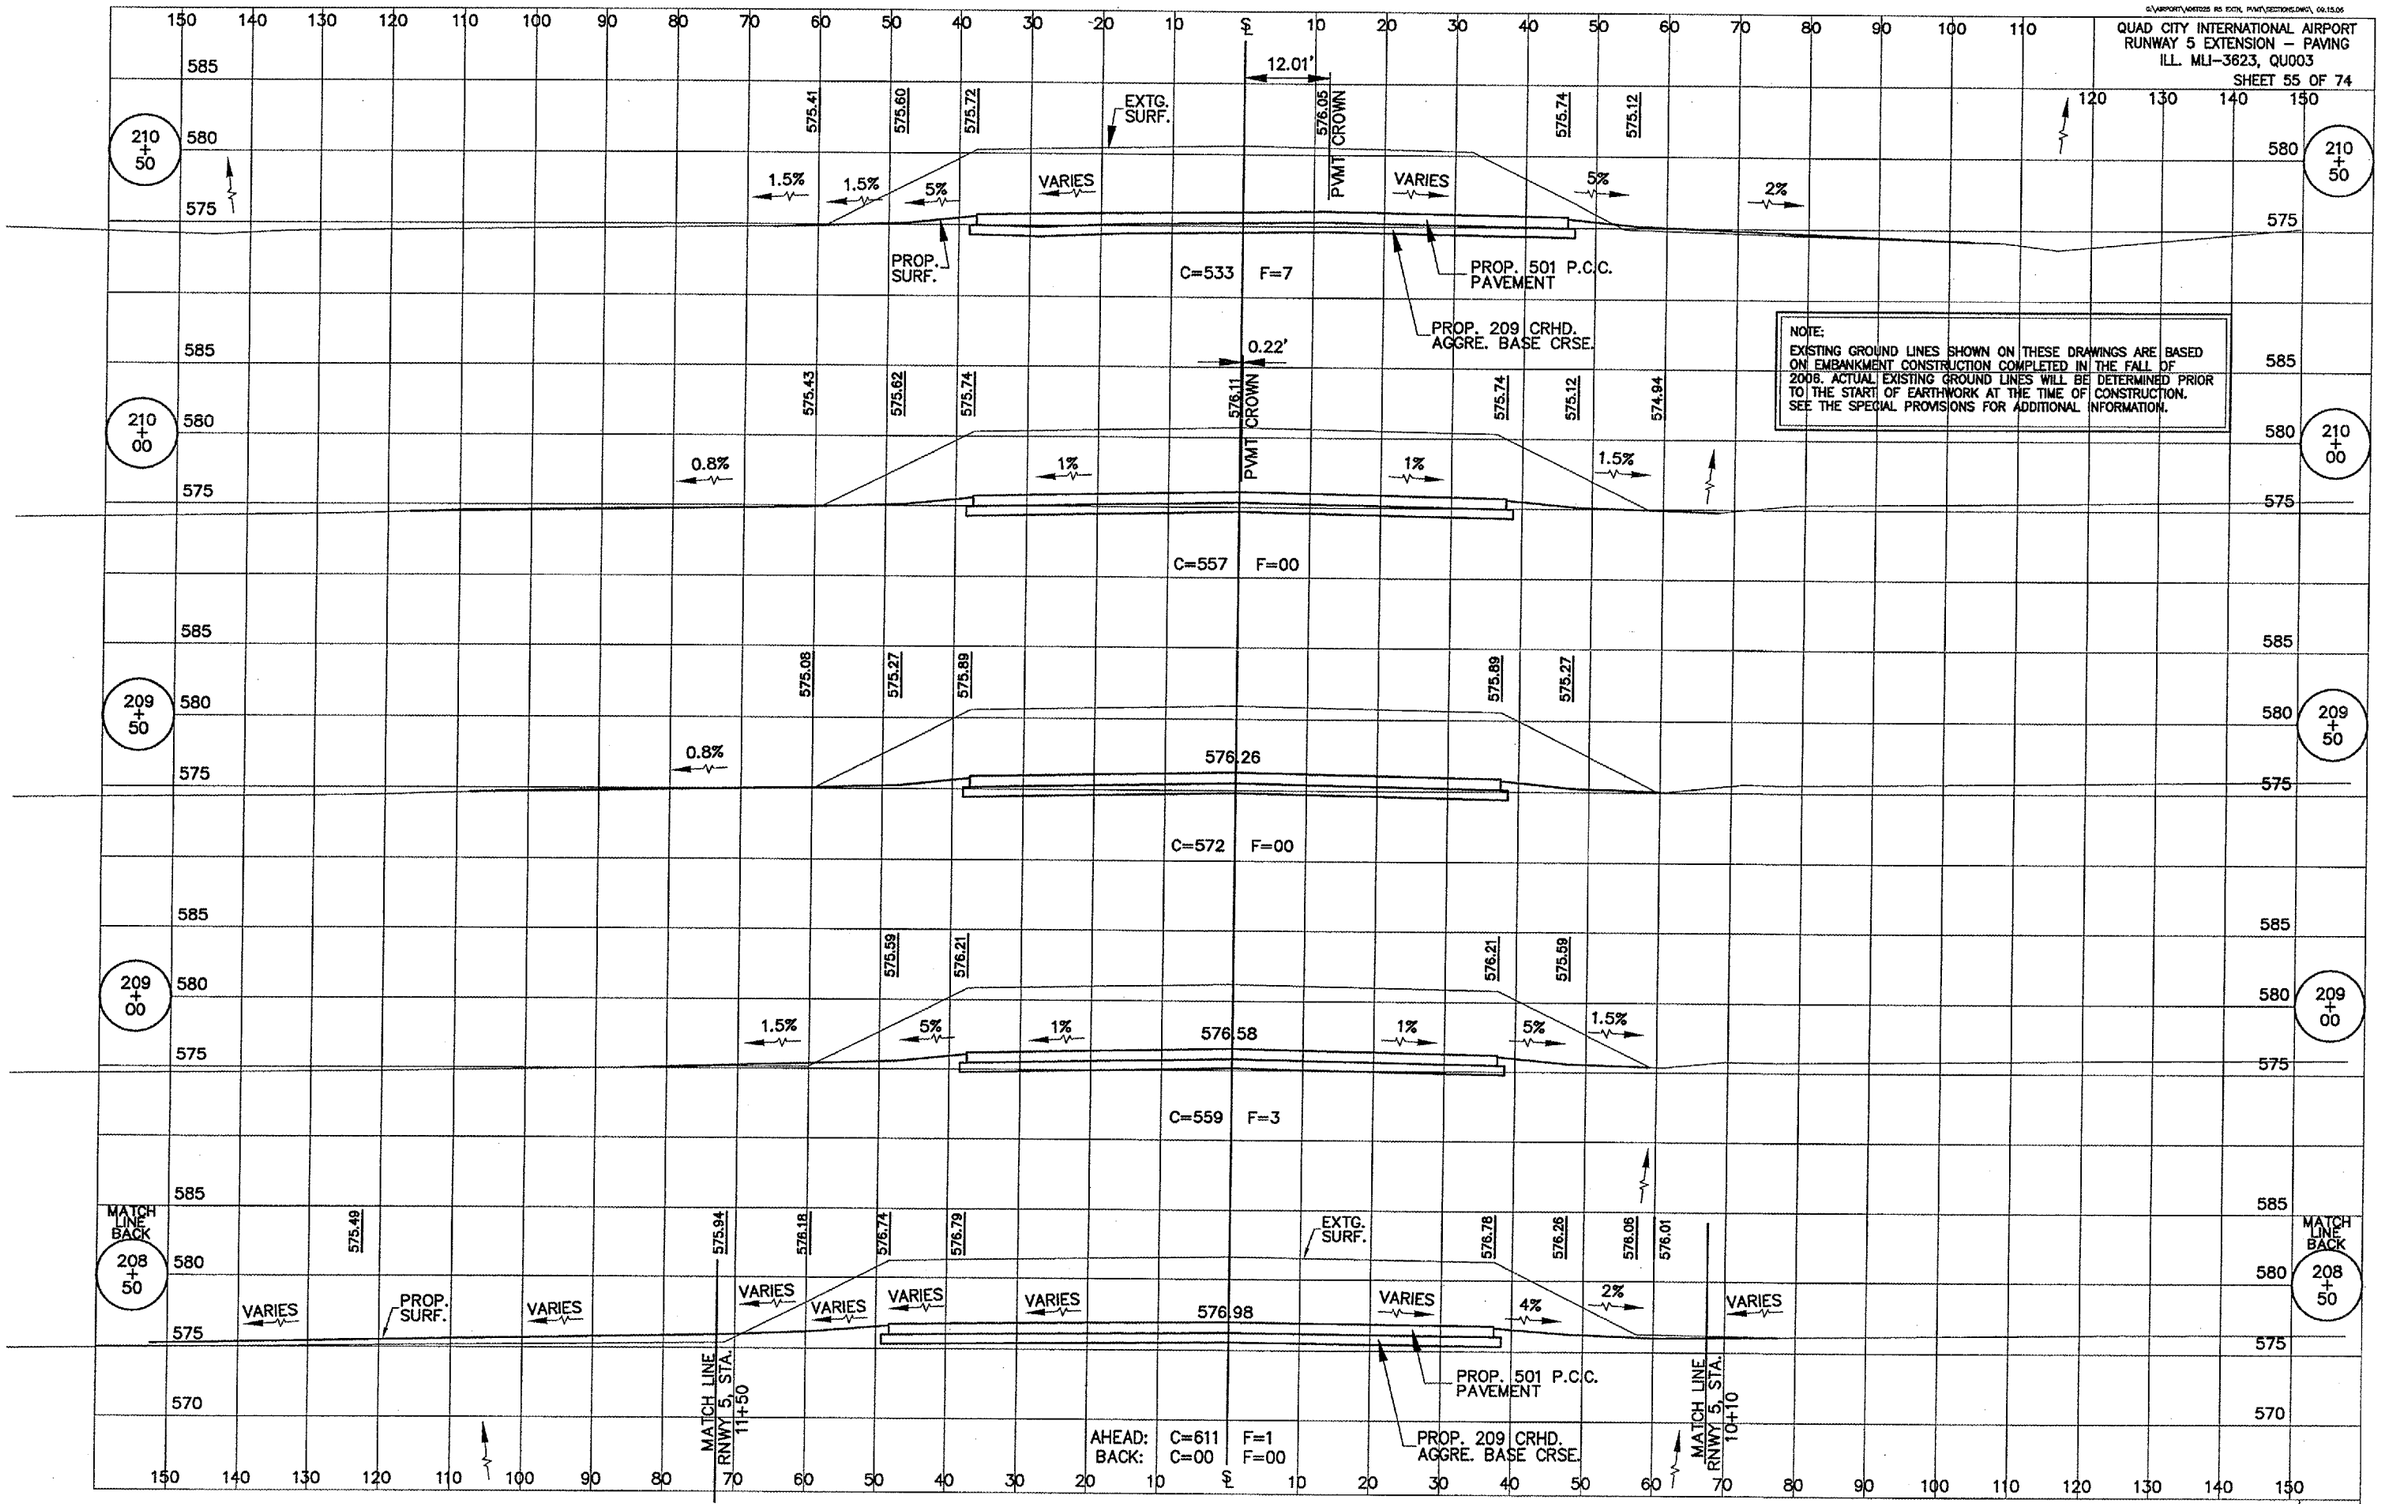

NOTE:
EXISTING GROUND LINES SHOWN ON THESE DRAWINGS ARE BASED ON EMBANKMENT CONSTRUCTION COMPLETED IN THE FALL OF 2006. ACTUAL EXISTING GROUND LINES WILL BE DETERMINED PRIOR TO THE START OF EARTHWORK AT THE TIME OF CONSTRUCTION. SEE THE SPECIAL PROVISIONS FOR ADDITIONAL INFORMATION.

TAXIWAY K CROSS SECTIONS, STA 208+50 TO STA 210+50

irport\A06T025 R5 EXTN, PVMT\Sections.dwg, 5/8/2007 9:25:45 AM,