G:\AIRPORT\A06T025 R5 EXTN, PVMT\SECTIONS.DWG\, 09.15.06

QUAD CITY INTERNATIONAL AIRPORT
RUNWAY 5 EXTENSION – PAVING
ILL. MLI-3623, QU003
SHEET 63 OF 74

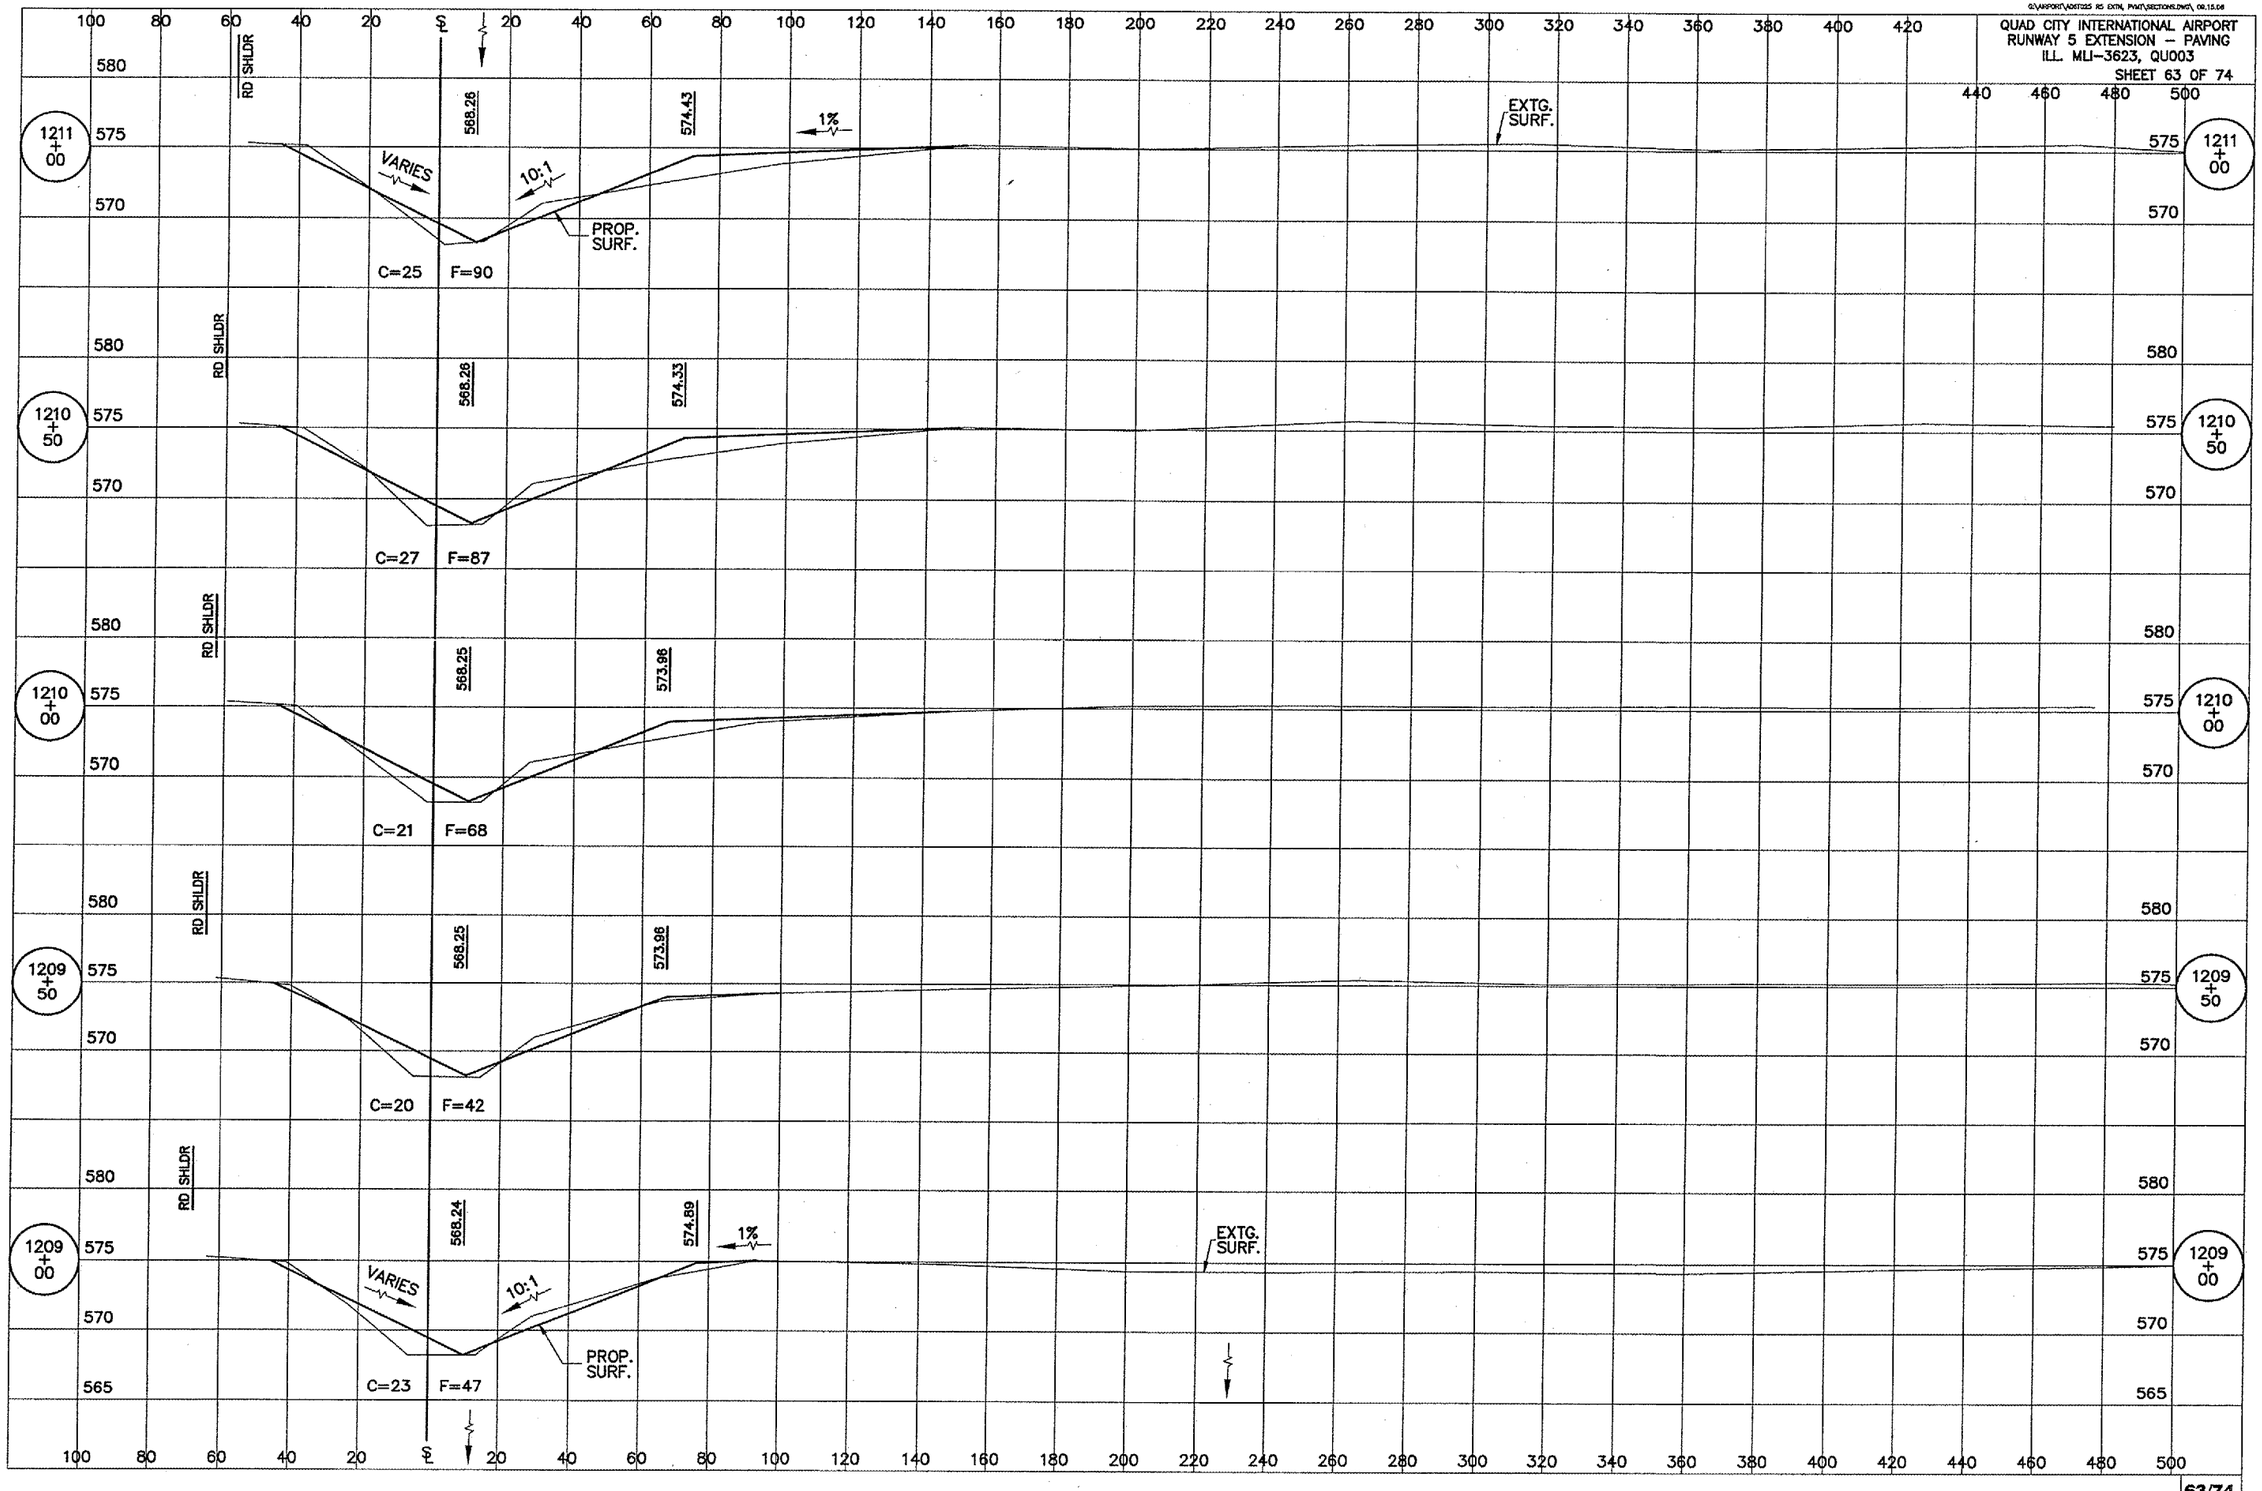

RELOCATED DITCH CROSS SECTIONS, STA 1209+00 TO STA 1211+00

63/74

G:\Airport\A06T025 R5 EXTN, PVMT\Sections.dwg, 5/8/2007 9:29:28 AM, ffm