QU004

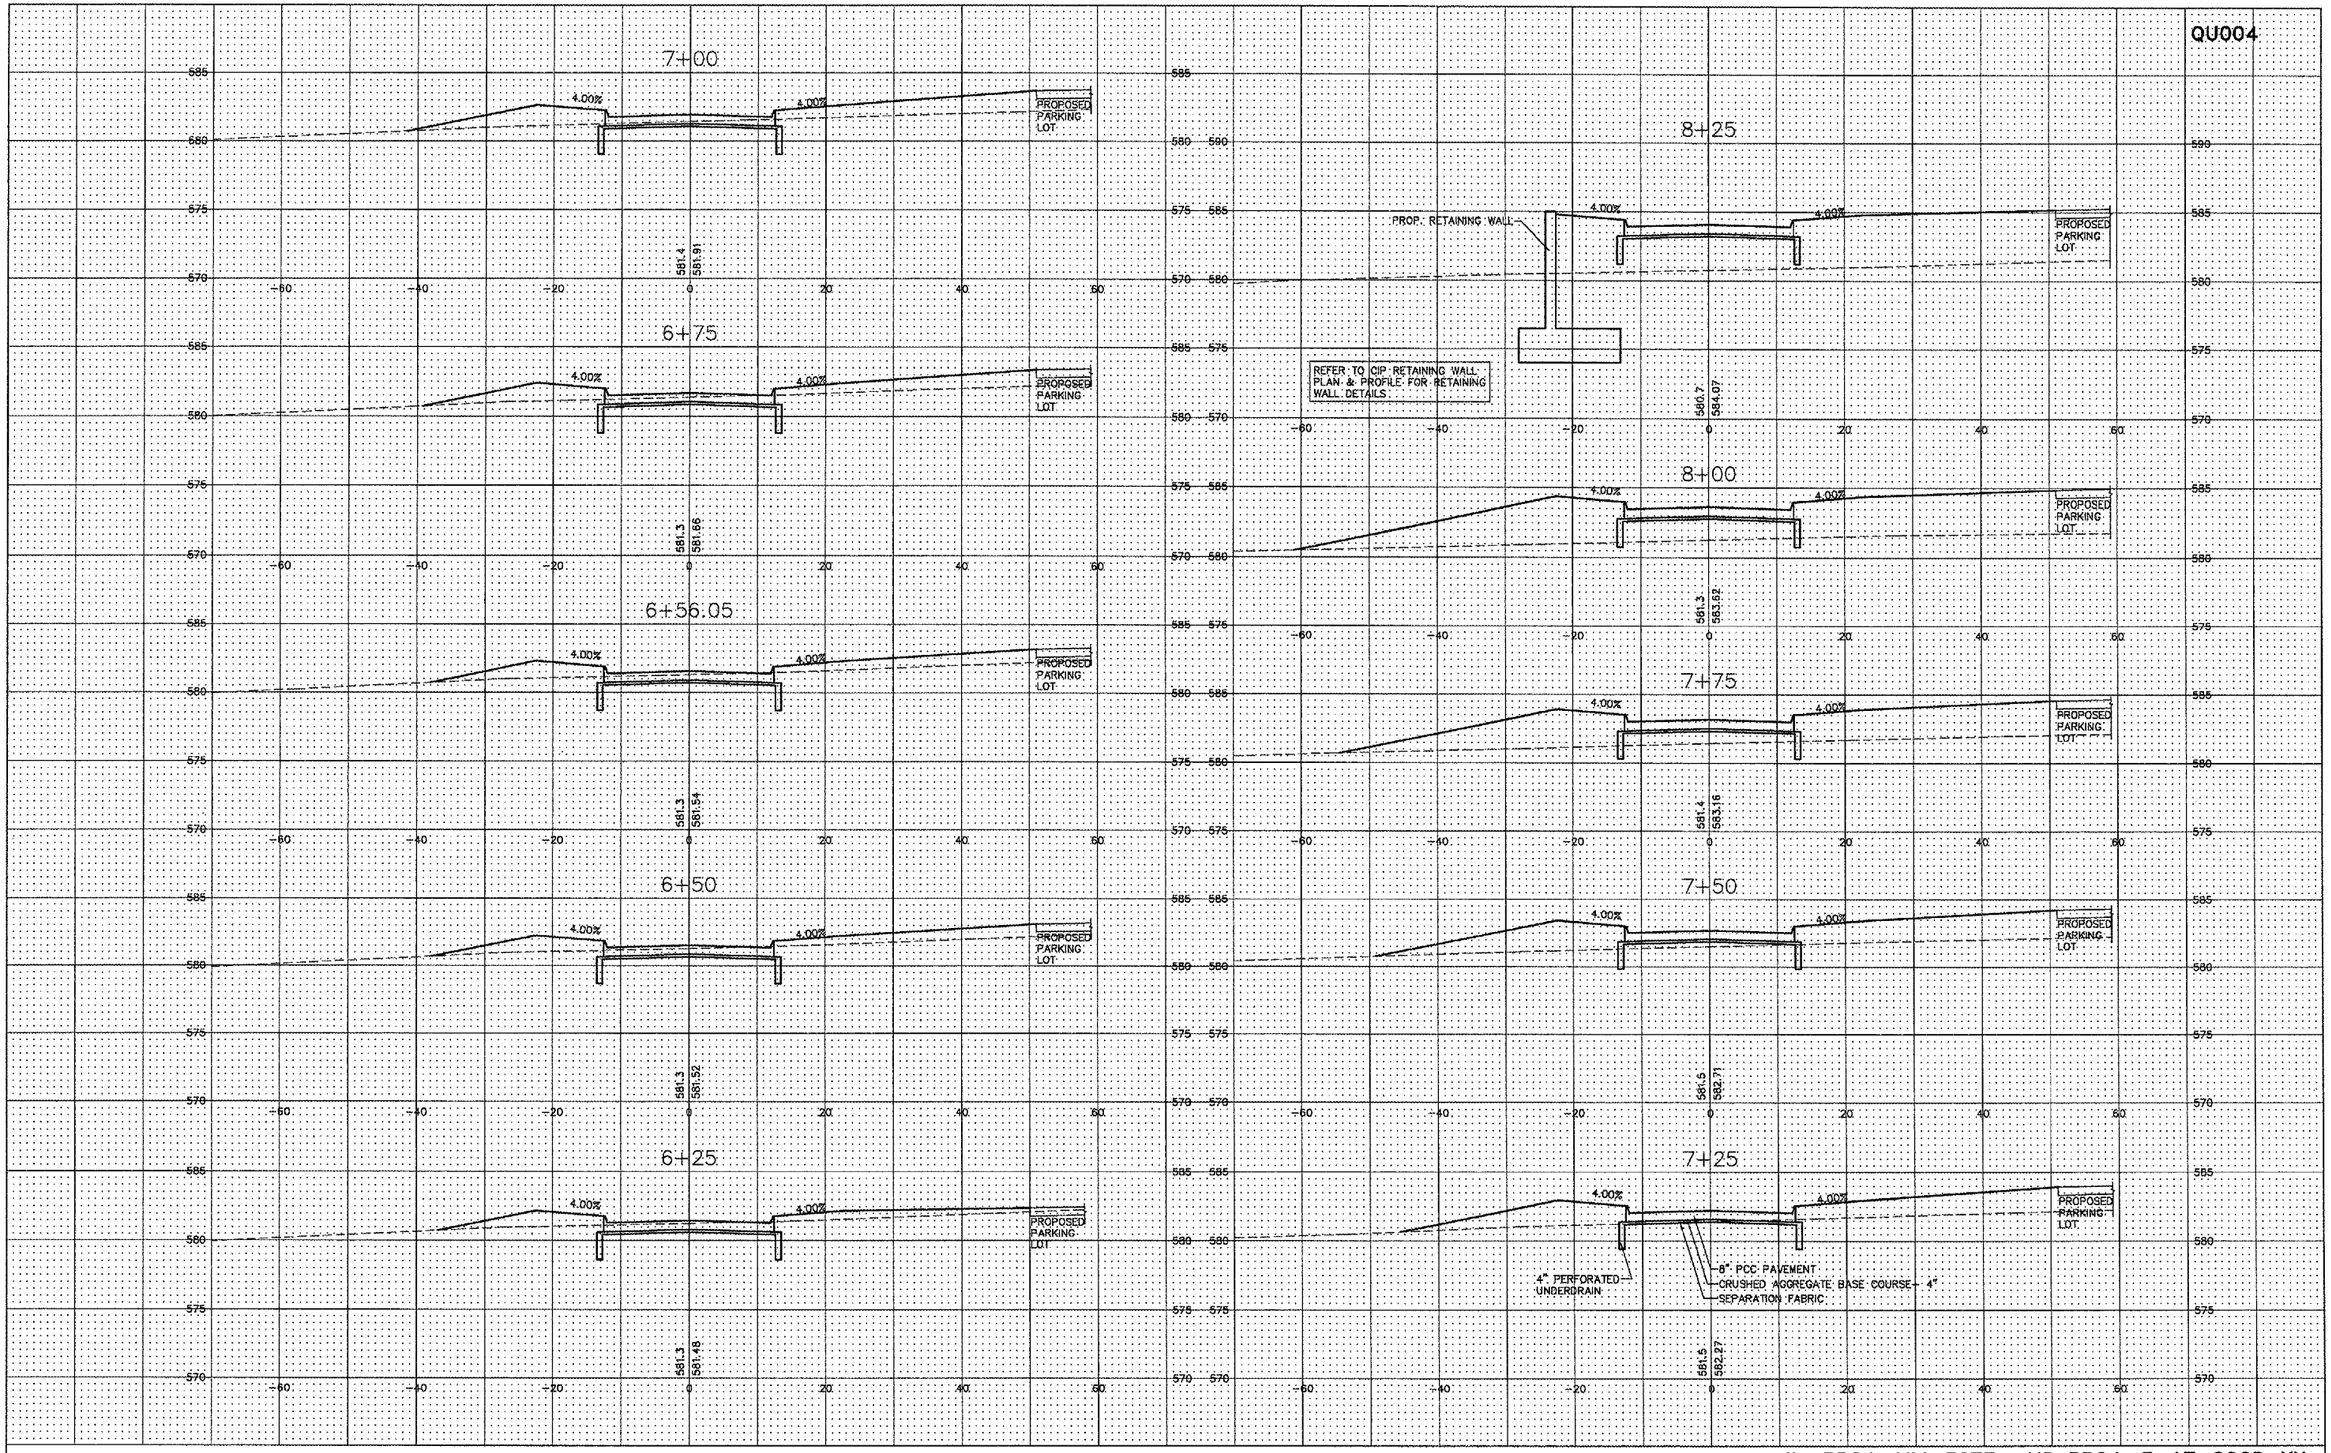

IL. PROJ: MLI-3673 AIP PROJ: 3-17-0068-XX

QUAD CITY INTERNATIONAL AIRPORT
Moline, IL

REVISIONS		
NO.	ITEM	DATE

PLOTTING SCALE:	1" = 10'
DRAWN BY:	BLH
CHECKED BY:	SAS
DATE:	APRIL 2007

McClure Engineering Associates, Inc.
4700 Kennedy Drive
(309) 792-9550
East Moline, Illinois 61244
Fax (309) 792-8974
Design Firm License: Illinois 184-000815
Copyright 2007 By McClure Engineering Associates, Inc.

CROSS SECTION ENTRANCE ROAD

ENTRANCE ROAD RELOCATION AND PARKING LOT EXPANSION — *MOLINE, ILLINOIS*

FILE NAME: T:\M0107.001\DWG\07001_cross_sections.dwg — JOB NUMBER: 01-29-07-001

SHEET NO. 31 OF 41