SIGN DETAIL
N.T.S.

BORDER
R=1.5"
TH=0.625"
IN=0.375"

Panel Style: IDNR-1.sst
Dimensions are in Inches tenths

Letter locations are panel edge to lower left corner

SIGN NUMBER	name	
WIDTH x HGHT.	2'-0" x 2'-0"	
BORDER WIDTH	0.625"	
CORNER RADIUS	1.5"	
MOUNTING	Ground	
BACKGROUND	TYPE:	Reflective
	COLOR:	White
LEGEND/BORDER	TYPE:	Reflective
	COLOR:	Black/Black

SYMBOL	ROT	X	Y	WID	HT

LETTER POSITIONS (X)

								LENGTH	SERIES/SIZE
N	O								C 2000
8.9	11.9							5.4	4
T	R	A	I	L	E	R			C 2000
3.3	5.9	8.5	11.7	13.1	15.7	18.4		17.3	4
A	C	C	E	S	S				C 2000
3.7	6.8	9.7	12.8	15.3	18			16.5	4

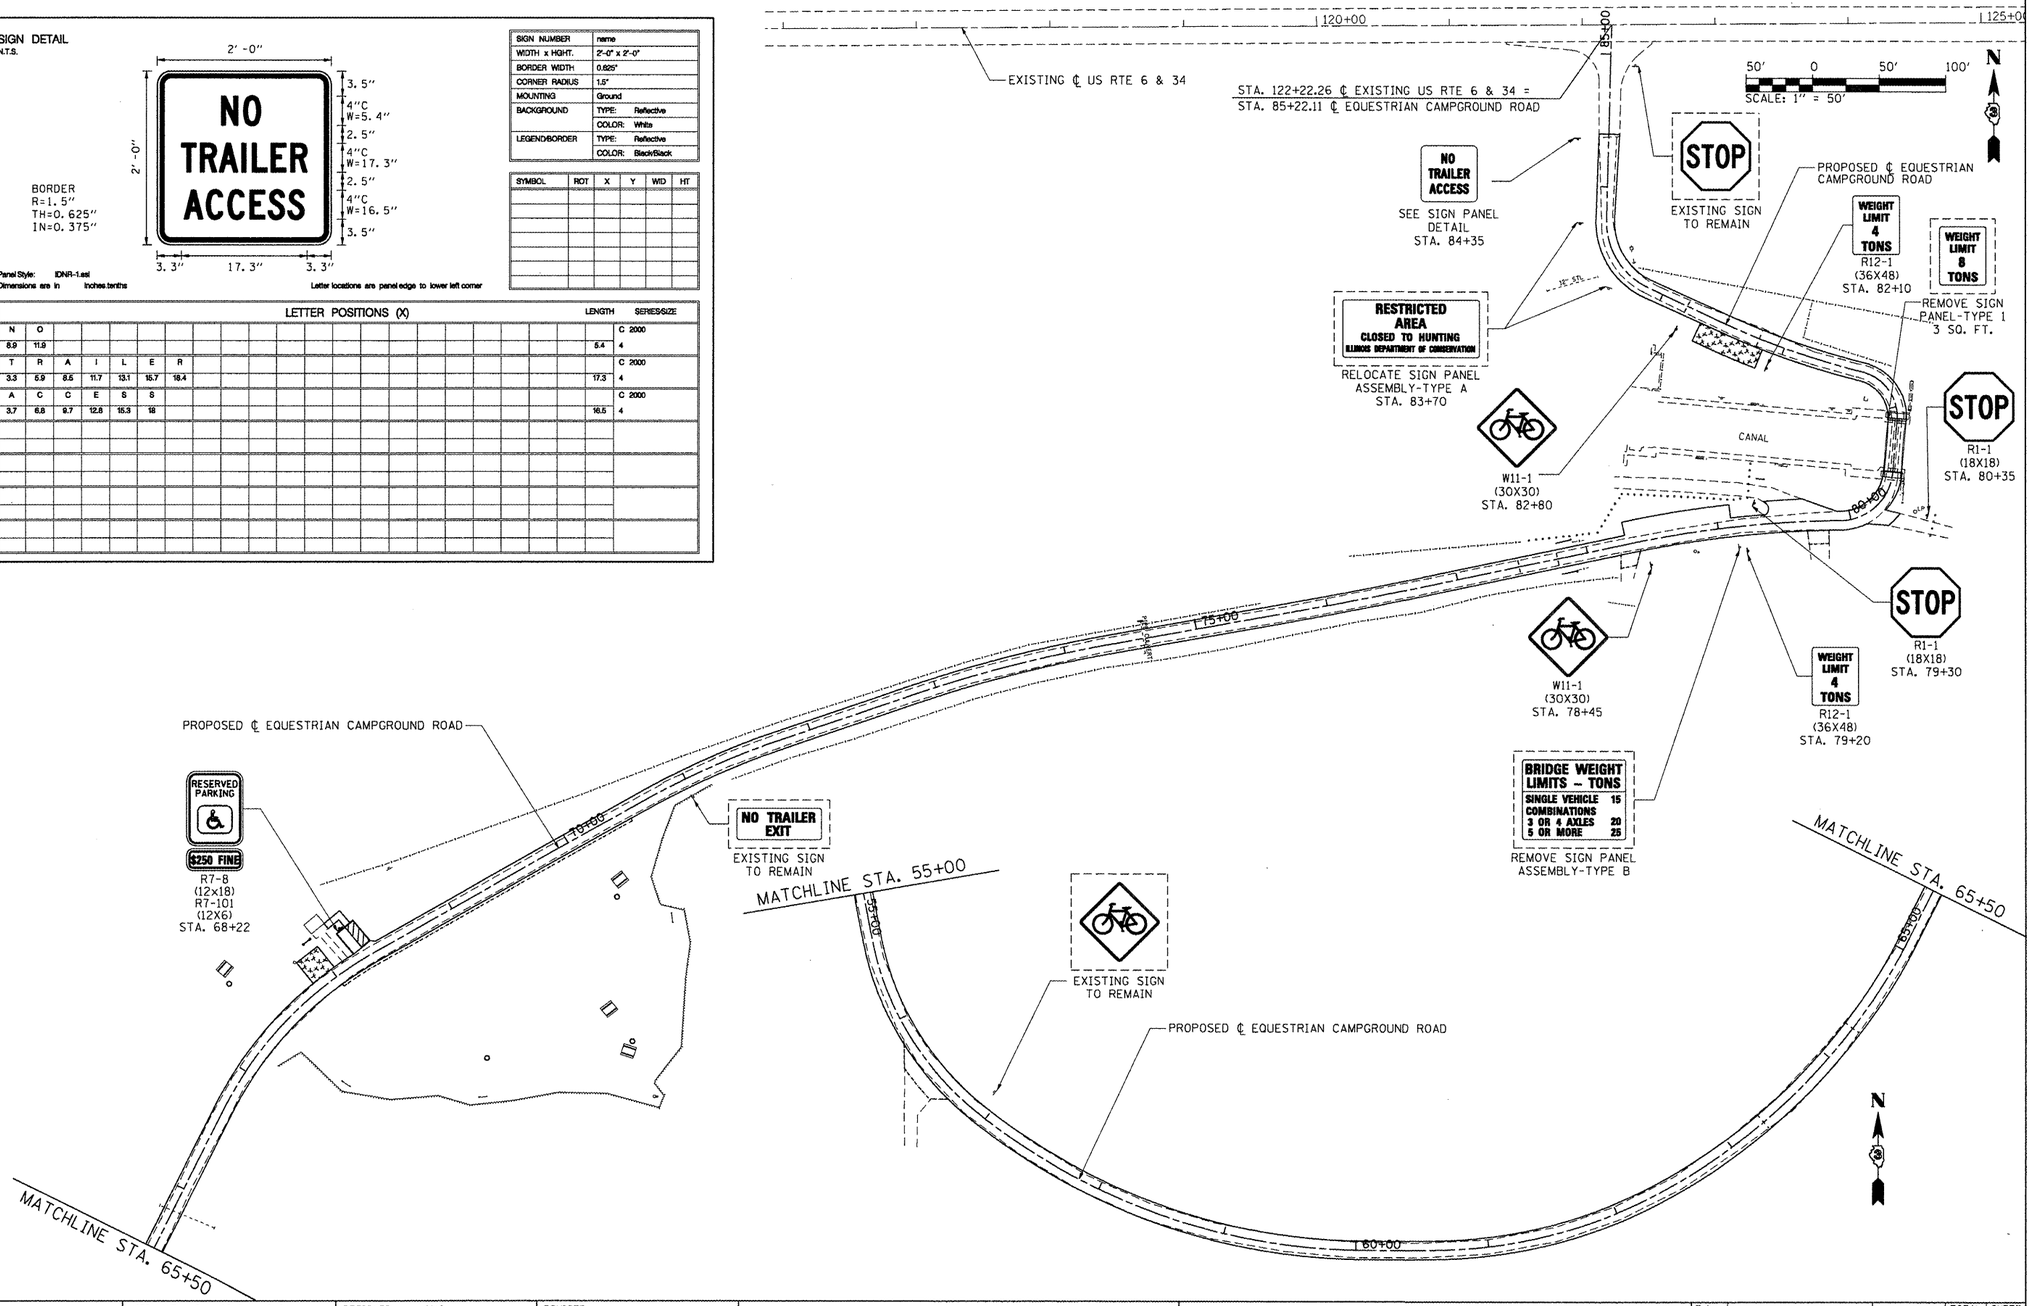

FILE NAME =	USER NAME = OpenH&B Springfield	DESIGNED - MJO	REVISED -
t:\IDOT\1106610\W0.4\Draw\CADD_Sheets\D346211-sht-SIGN_002.dgn	DRAWN - RAH	REVISED -	
	PLOT SCALE = 100.0000 ' / IN.	CHECKED - BJD	REVISED -
	PLOT DATE = 3/29/2012	DATE - 3/30/12	REVISED -

STATE OF ILLINOIS
DEPARTMENT OF TRANSPORTATION

SIGNING PLAN
IDNR HENNEPIN CANAL LOCK 21 PARK SITE

SCALE: 1" = 50' | SHEET NO. 2 OF 2 SHEETS | STA. | TO STA.

F.A. RTE.	SECTION	COUNTY	TOTAL SHEETS	SHEET NO.
	PARK ROADS	BUREAU	28	20
		CONTRACT NO. 46211		
	ILLINOIS	FED. AID PROJECT		