TREE REMOVAL		
STA.	OFFSET	SIZE
145+36 RT	20'	40"

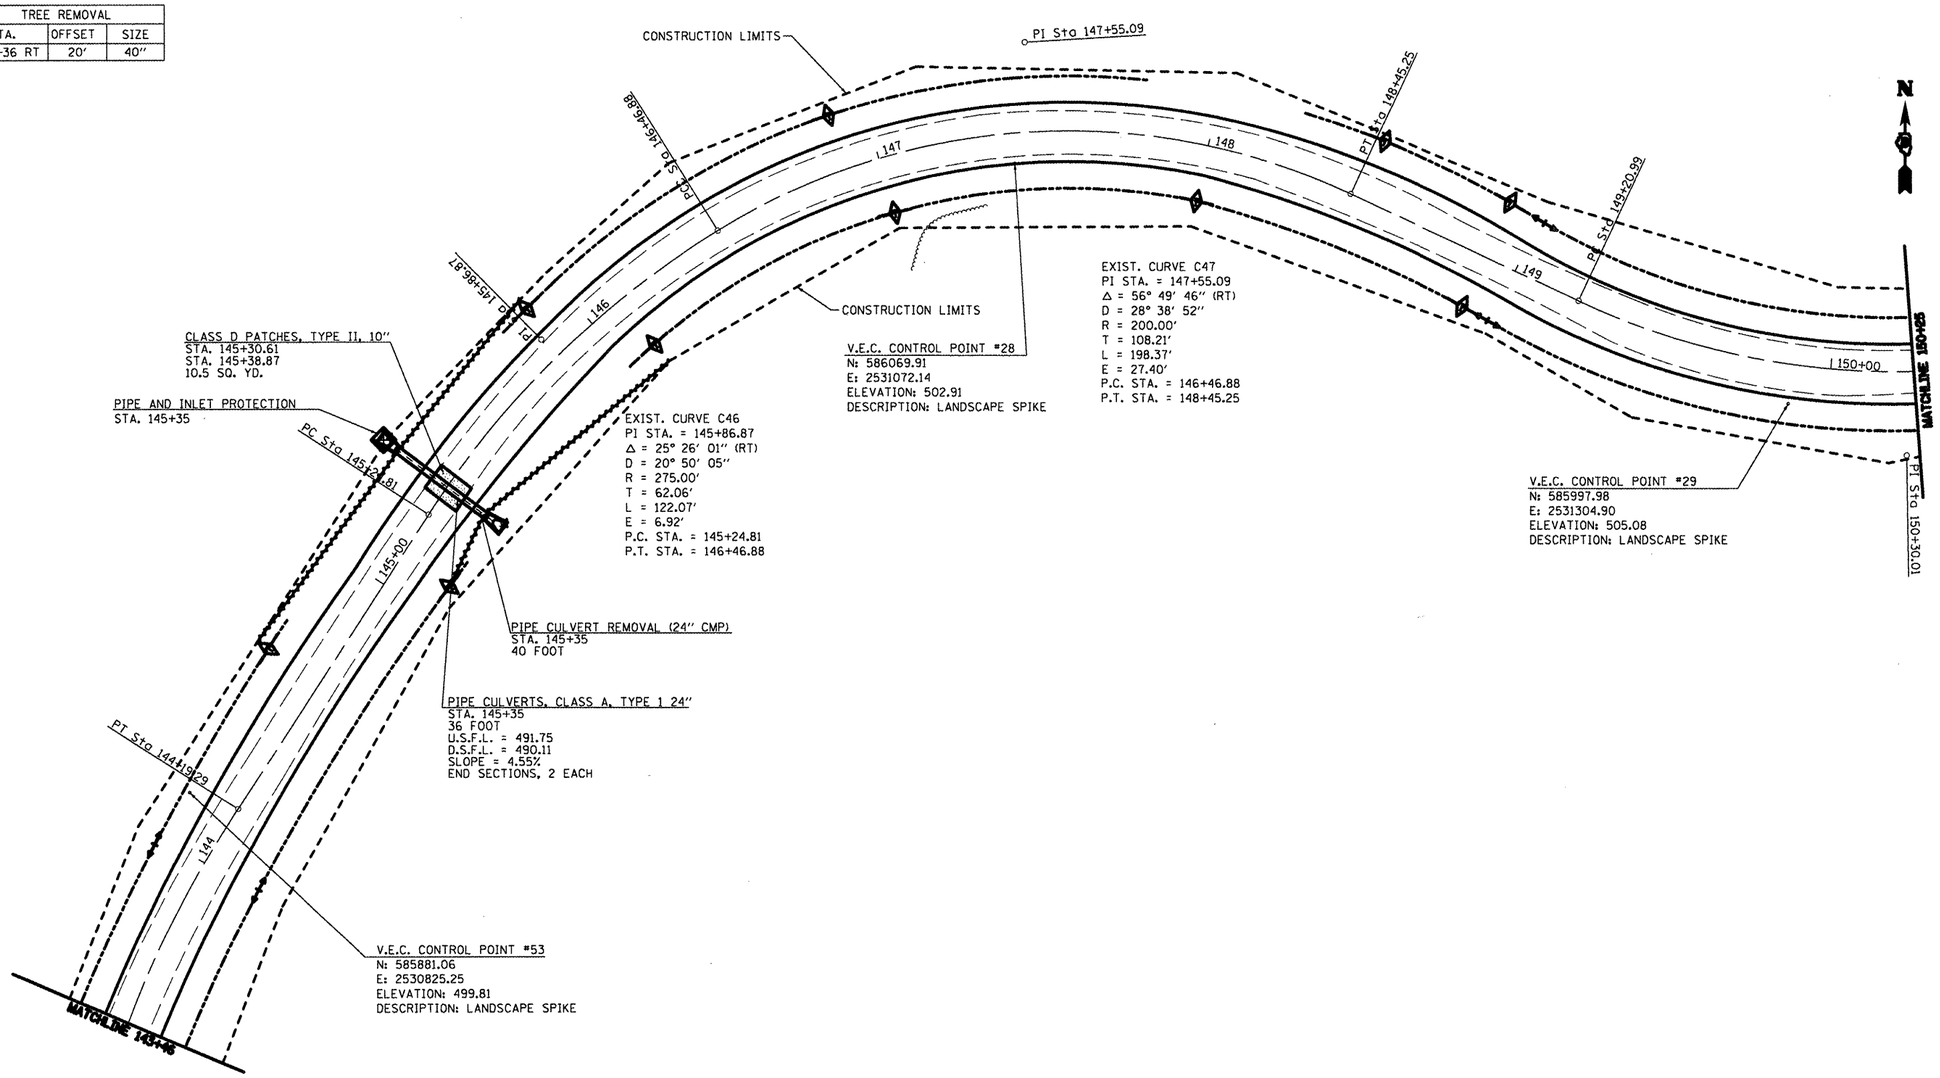

TEMPORARY DITCH CHECKS	
STA.	L.F.
LT 144+65	6
RT 145+10	6
LT 145+90	6
RT 146+10	6
LT 146+90	6
RT 147+00	6
RT 148+00	6
LT 148+40	6
LT 149+90	6
RT 149+90	6

GRADING AND SHAPING DITCHES	
STA.	L.F.
LT 143+46 - LT 144+75	129
RT 143+46 - RT 145+20	174
LT 145+80 - LT 147+80	200
RT 146+00 - RT 150+25	425
LT 148+30 - LT 150+25	195

PERIMETER EROSION BARRIER	
STA.	L.F.
LT 144+65 - LT 145+90	125
RT 145+10 - RT 146+10	100

- TEMPORARY DITCH CHECK
- INLET AND PIPE PROTECTION
- PERIMETER EROSION CONTROL
- PAVEMENT PATCHING

FILE NAME = #FILEL#	USER NAME = #USER#	DESIGNED - R.H.D.	REVISED -
		DRAWN - J.T.T.	REVISED -
	PLOT SCALE = #SCALE#	CHECKED - R.H.D.	REVISED -
	PLOT DATE = #DATE#	DATE - 4/4/12	REVISED -

STATE OF ILLINOIS
DEPARTMENT OF TRANSPORTATION

WASHINGTON COUNTY CONSERVATION AREA
MAIN ALIGNMENT

SCALE: 1" = 20' | SHEET NO. 41 OF 112 SHEETS | STA. 143+46 TO STA. 150+25

F.A. RTE.	SECTION	COUNTY	TOTAL SHEETS	SHEET NO.
		WASHINGTON	112	41
		CONTRACT NO. 46223		
		ILLINOIS FED. AID PROJECT		

JOB NO. 250-061-4 VASCONCELLES ENGINEERING CORP. DESIGN FIRM REGISTRATION NUMBER 184-002607