TREE REMOVAL		
STA.	OFFSET	SIZE
199+00 LT	27'	12"

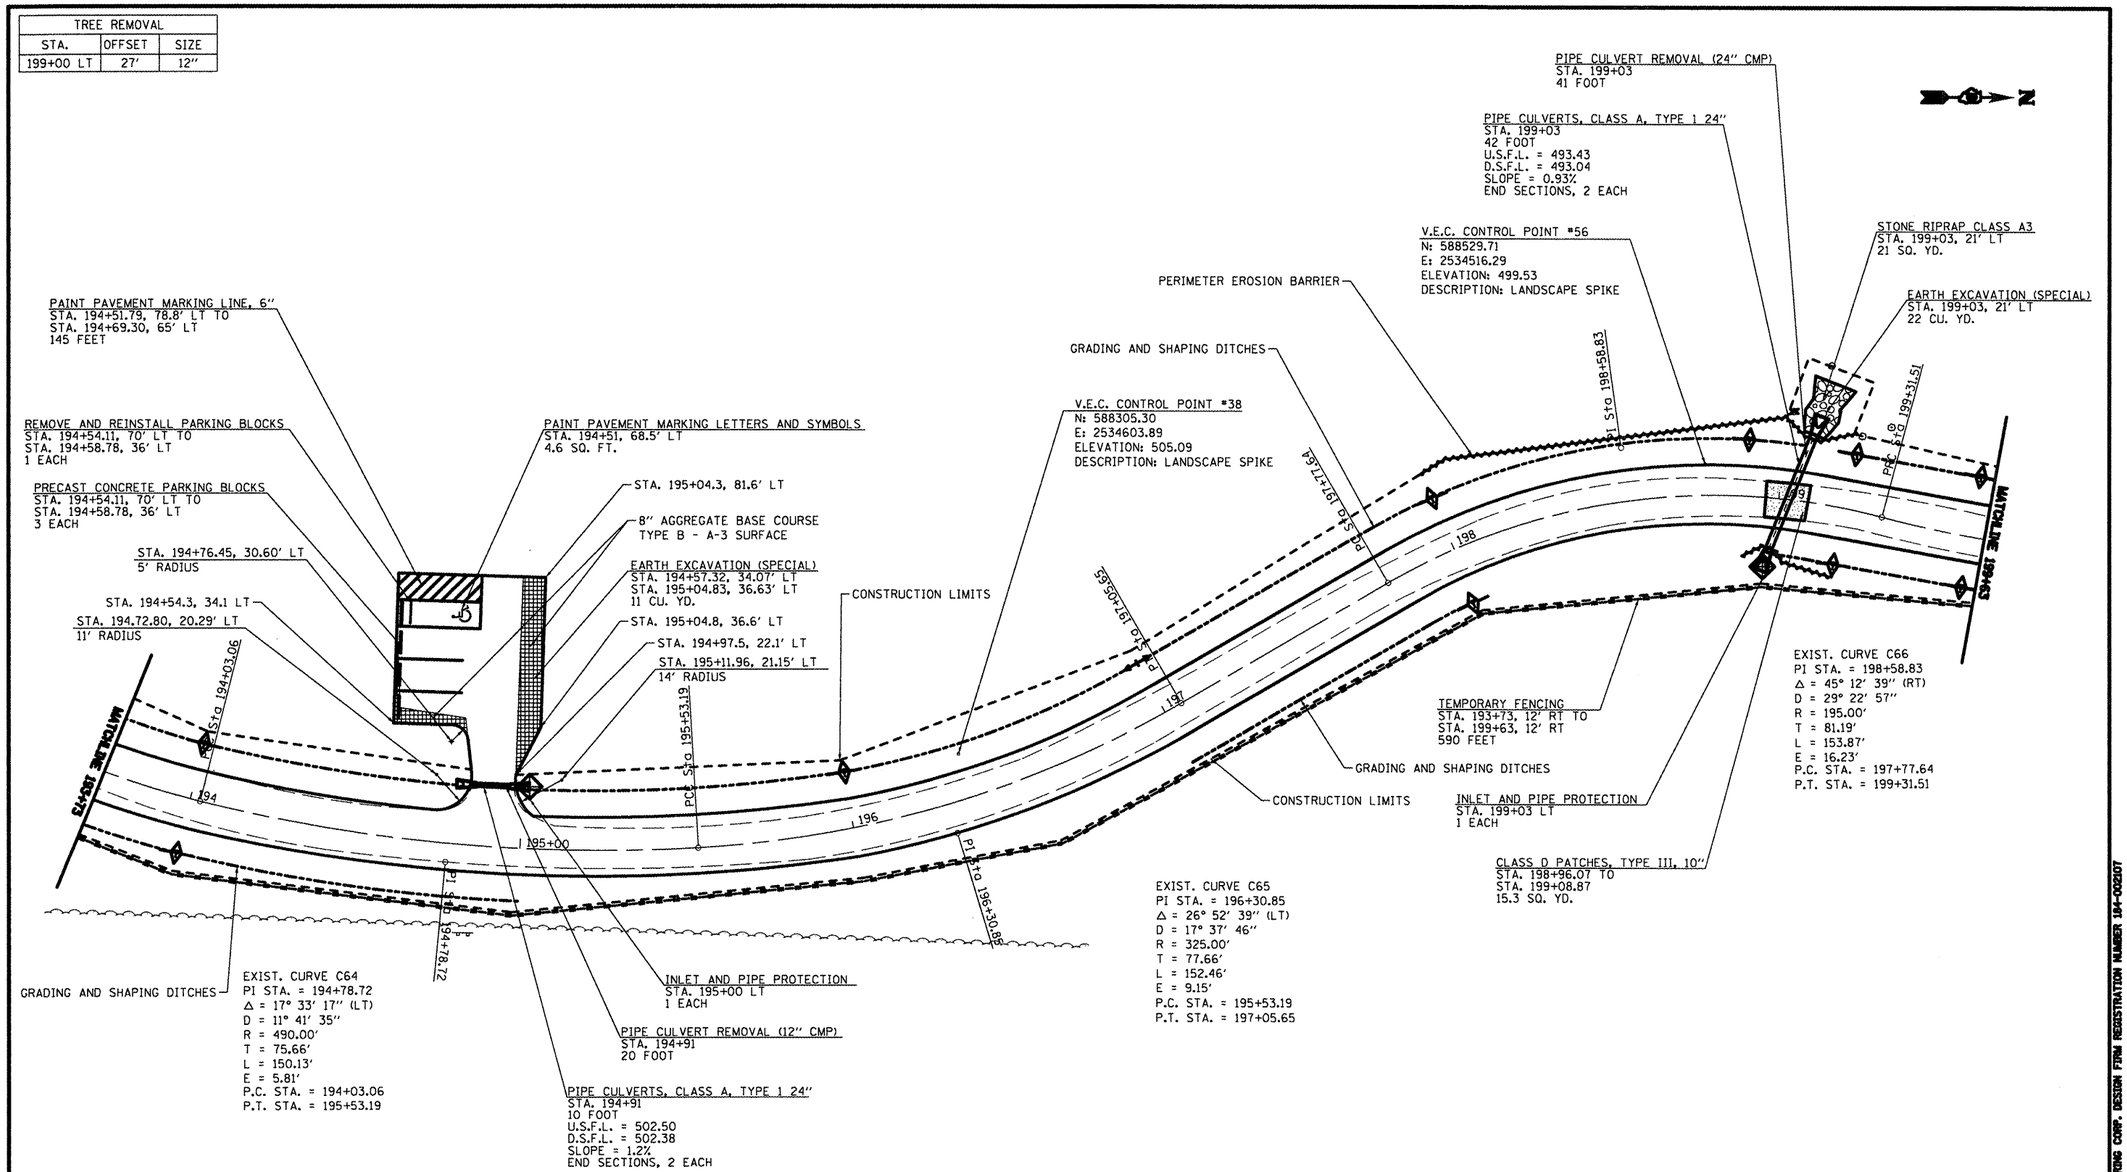

TEMPORARY DITCH CHECKS	
STA.	L.F.
LT 194+00	6
RT 194+00	6
LT 196+00	6
LT 198+00	6
RT 198+00	6
LT 198+90	6
LT 199+20	6
RT 199+20	6
LT 199+60	6
RT 199+60	6

GRADING AND SHAPING DITCHES	
STA.	L.F.
LT 193+73 - LT 194+80	107
RT 193+73 - RT 195+00	137
LT 195+02 - LT 199+05	403
RT 197+00 - RT 198+00	100
RT 199+00 - RT 199+63	63
LT 199+15 - LT 199+63	48

PERIMETER EROSION BARRIER	
STA.	L.F.
RT 198+00 - RT 199+20	120
LT 188+90 - LT 199+20	30

TEMPORARY FENCING IS TO BE ERECTED TWO TO THREE FEET FROM THE EDGE OF PAVEMENT FROM STATION 193+73 TO STA. 205+38 ON EAST SIDE OF THE ROAD TO PROTECT NATURE PRESERVE. SITE PERSONNEL MUST BE PRESENT FOR INSTALLATION OF ALL FENCES.

- TEMPORARY DITCH CHECK
- PERIMETER EROSION CONTROL
- PROPOSED RIPRAP
- EARTH EXCAVATION (SPECIAL)
- PAVEMENT PATCHING

FILE NAME = #FILEL#	USER NAME = #USER#	DESIGNED - R.H.D.	REVISED -
		DRAWN - J.T.T.	REVISED -
	PLOT SCALE = #SCALE#	CHECKED - R.H.D.	REVISED -
	PLOT DATE = #DATE#	DATE - 4/4/12	REVISED -

STATE OF ILLINOIS
DEPARTMENT OF TRANSPORTATION

WASHINGTON COUNTY CONSERVATION AREA
MAIN ALIGNMENT

SCALE: 1" = 20' | SHEET NO. 49 OF 112 SHEETS | STA. 193+73 TO STA. 199+63

F.A. RTE.	SECTION	COUNTY	TOTAL SHEETS	SHEET NO.
		WASHINGTON	112	49
		CONTRACT NO. 46223		
		ILLINOIS FED. AID PROJECT		

JOB NO. 250-061-P VASCONCELLES ENGINEERING CORP. DESIGN FIRM REGISTRATION NUMBER 184-002107