TREE REMOVAL		
STA.	OFFSET	SIZE
517+97 LT	17'	18"
518+47 RT	8'	24"

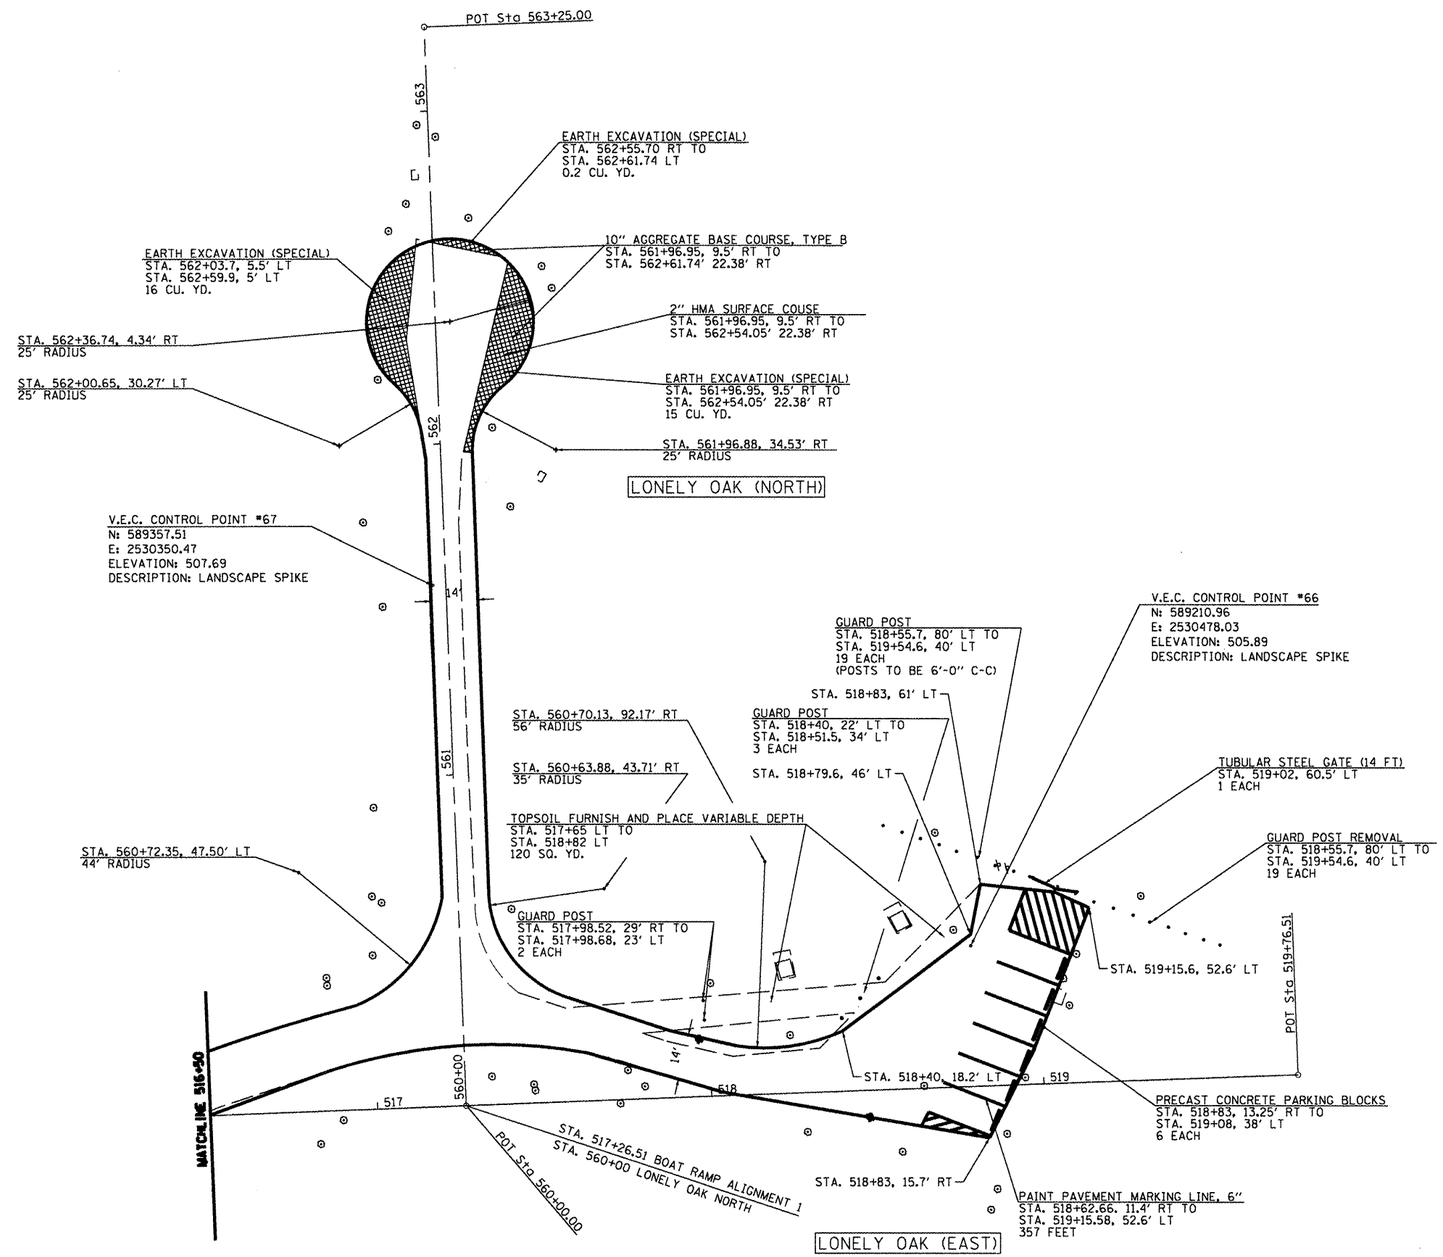

- EARTH EXCAVATION (SPECIAL)

FILE NAME = #FILEL#	USER NAME = #USER#	DESIGNED - R.H.D.	REVISED -
		DRAWN - J.T.T.	REVISED -
	PLOT SCALE = #SCALE#	CHECKED - R.H.D.	REVISED -
	PLOT DATE = #DATE#	DATE - 4/4/12	REVISED -

STATE OF ILLINOIS
DEPARTMENT OF TRANSPORTATION

WASHINGTON COUNTY CONSERVATION AREA
BOAT RAMP ALIGNMENT 1 /LONELY OAK NORTH

SCALE: 1" = 20' | SHEET NO. 71 OF 112 SHEETS | STA. 516+50 TO STA. 519+76.51

F.A. RTE.	SECTION	COUNTY	TOTAL SHEETS	SHEET NO.
		WASHINGTON	112	71
		CONTRACT NO. 46223		
		ILLINOIS FED. AID PROJECT		