FINAL SURVEY	SURVEYED	BY	DATE
NOTE BOOK	PLOTTED		
NO.	TEMPLATE		
	AREAS		
	AREAS CHECKED		

ORIGINAL SURVEY	SURVEYED	BY	DATE
NOTE BOOK	PLOTTED		
NO.	TEMPLATE		
	AREAS		
	AREAS CHECKED		

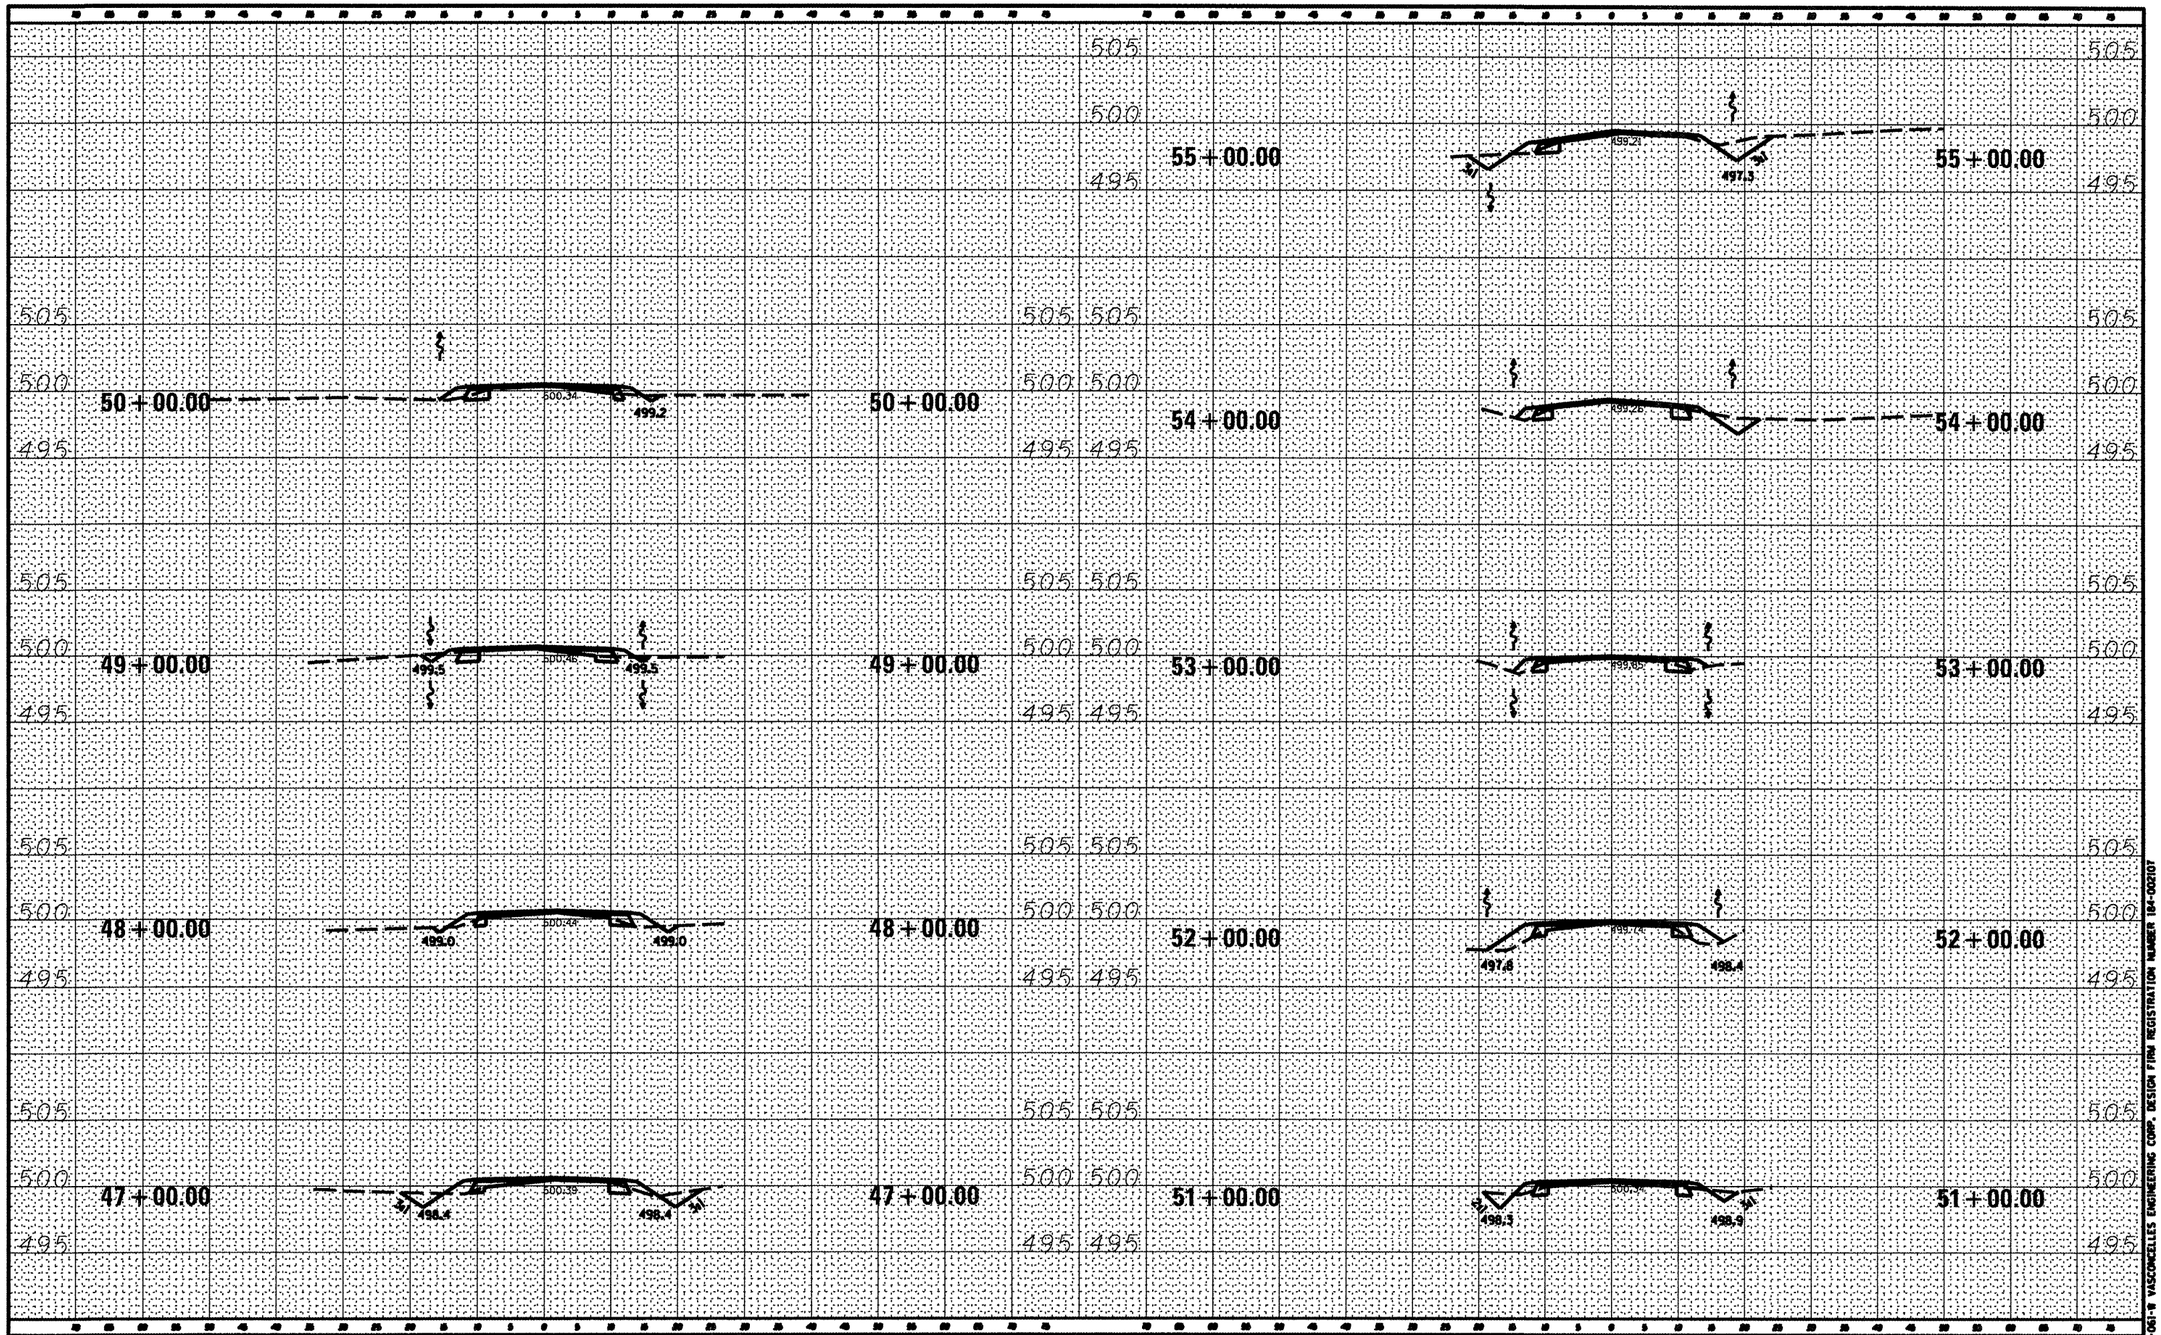

FILE NAME = *FILE1*	USER NAME = *USER*	DESIGNED - R.H.D.	REVISED -
		DRAWN - S.D.K.	REVISED -
	PLOT SCALE = *SCALE*	CHECKED - R.H.D.	REVISED -
	PLOT DATE = *DATE*	DATE - 4/4/12	REVISED -

STATE OF ILLINOIS
DEPARTMENT OF TRANSPORTATION

WASHINGTON COUNTY CONSERVATION AREA
CROSS SECTIONS 47+00 – 55+00

SCALE: 1" = 10' | SHEET NO. 87 OF 112 SHEETS | STA. 47+00.00 | TO STA. 55+00.00

F.A. RTE.	SECTION	COUNTY	TOTAL SHEETS	SHEET NO.
		WASHINGTON	112	87
		CONTRACT NO. 46223		
		ILLINOIS FED. AID PROJECT		

JOB NO. 250-061-19 VISCONCELLES ENGINEERING CORP. DESIGN FIRM REGISTRATION NUMBER 184-002107