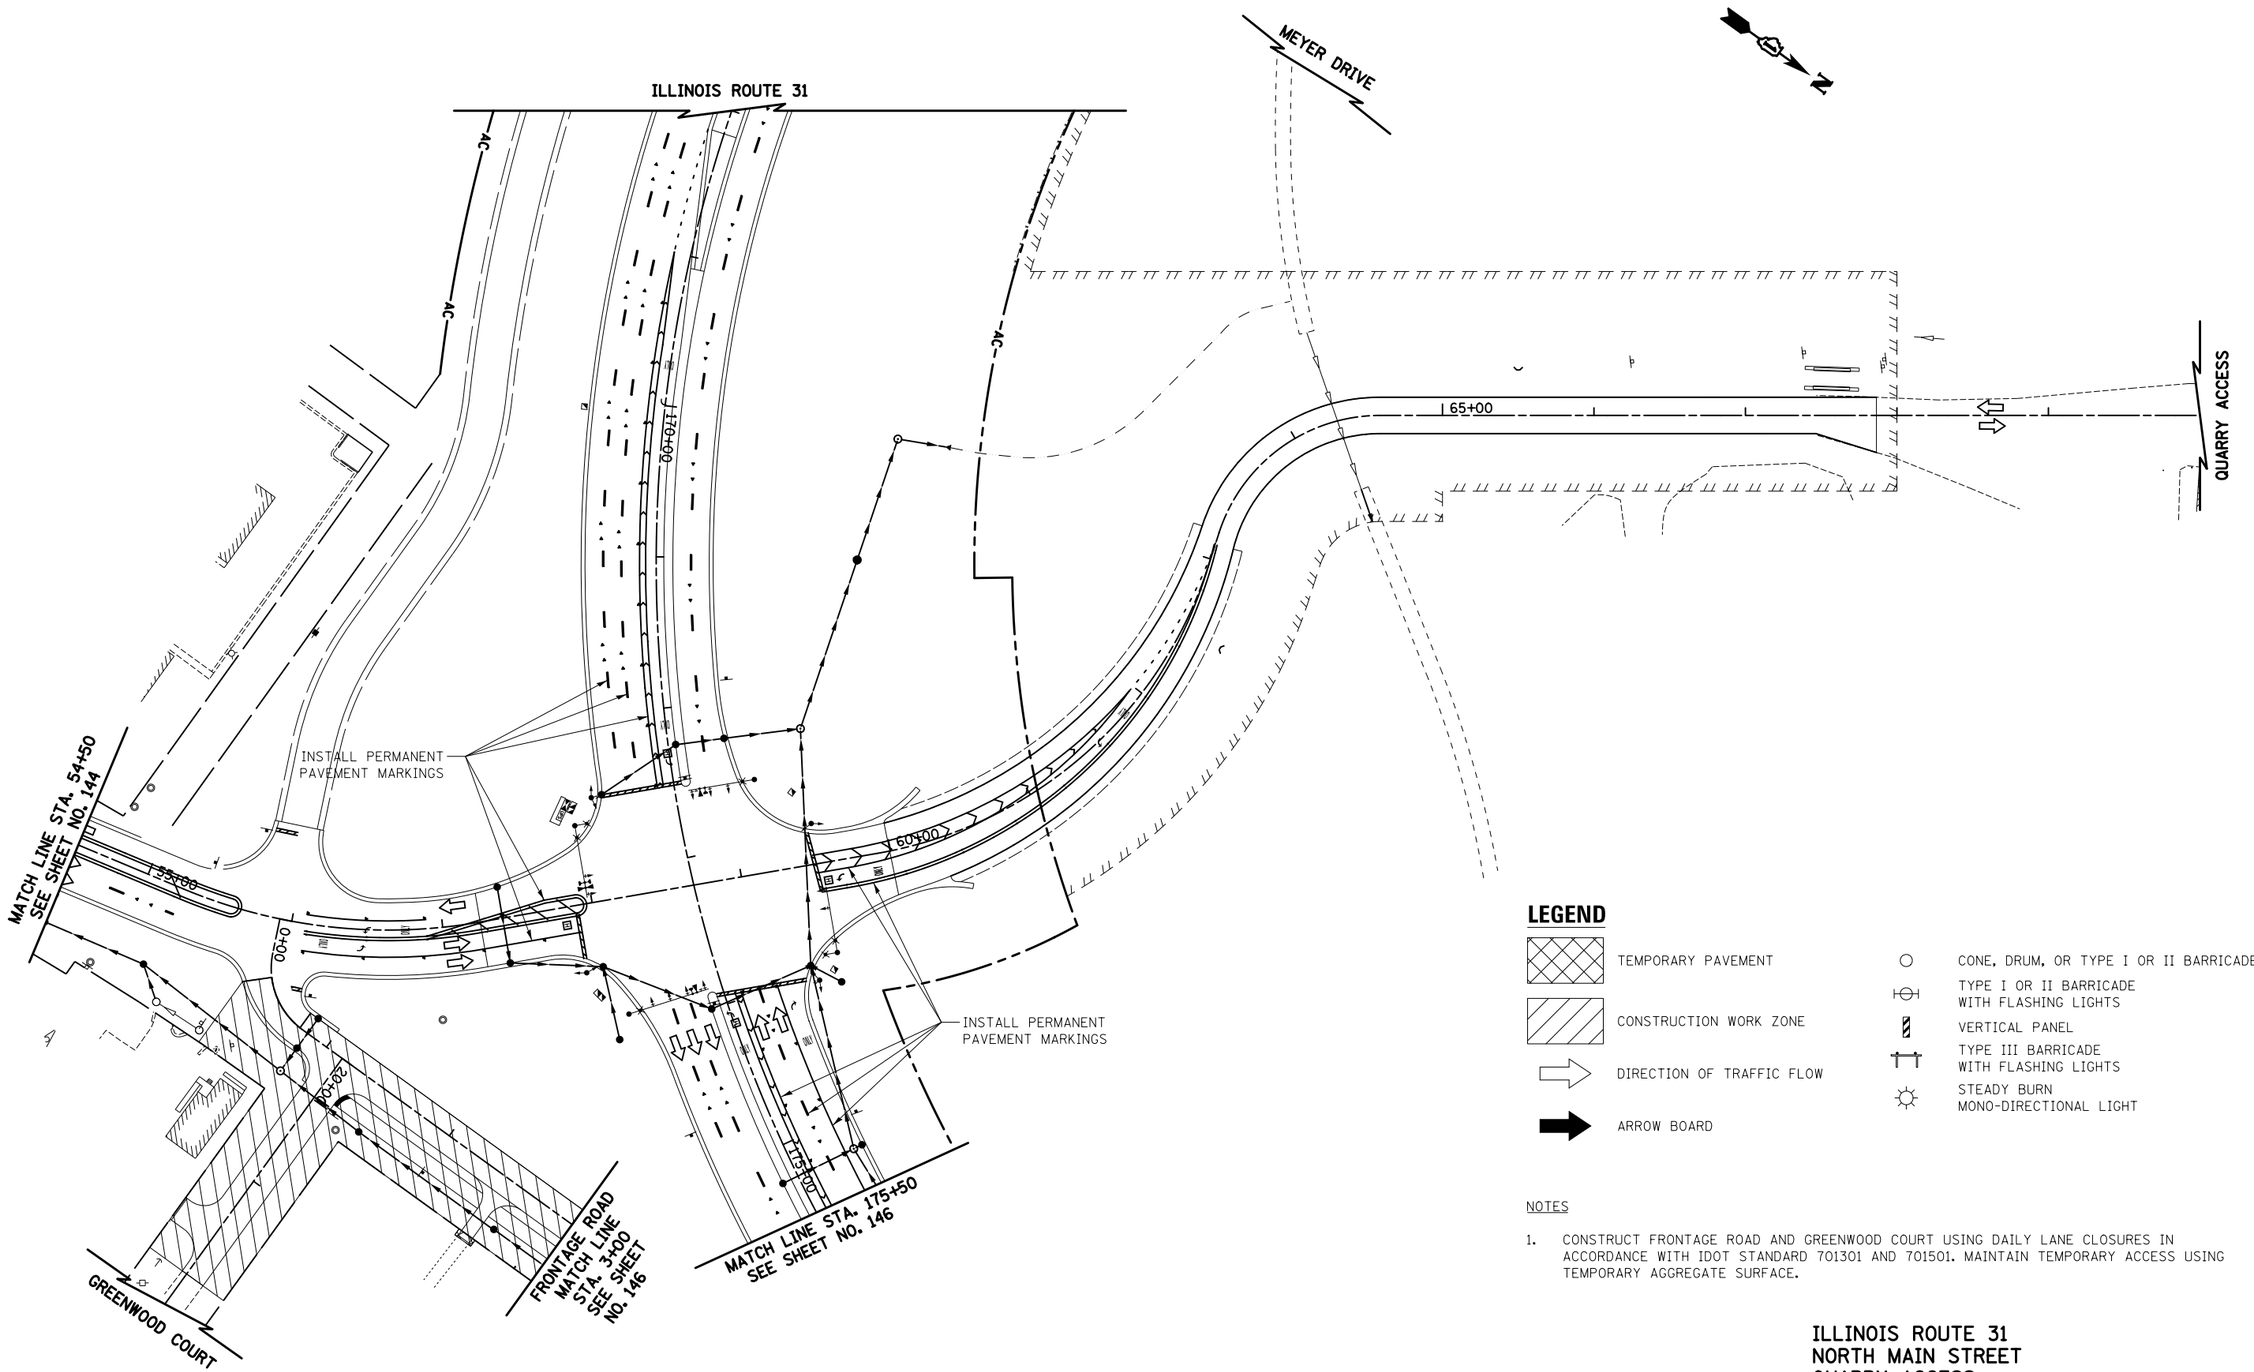

LEGEND

- TEMPORARY PAVEMENT
- CONSTRUCTION WORK ZONE
- DIRECTION OF TRAFFIC FLOW
- ARROW BOARD
- CONE, DRUM, OR TYPE I OR II BARRICADE
- TYPE I OR II BARRICADE WITH FLASHING LIGHTS
- VERTICAL PANEL
- TYPE III BARRICADE WITH FLASHING LIGHTS
- STEADY BURN MONO-DIRECTIONAL LIGHT

NOTES

1. CONSTRUCT FRONTAGE ROAD AND GREENWOOD COURT USING DAILY LANE CLOSURES IN ACCORDANCE WITH IDOT STANDARD 701301 AND 701501. MAINTAIN TEMPORARY ACCESS USING TEMPORARY AGGREGATE SURFACE.

ILLINOIS ROUTE 31
NORTH MAIN STREET
QUARRY ACCESS
FRONTAGE ROAD
GREENWOOD COURT

50 0 50
SCALE IN FEET

FILE NAME = ...\08-MOT\D160F72-sht-MOT-43.dgn	USER NAME = ctb	DESIGNED - KWH	REVISED -
		DRAWN - AKW	REVISED -
	PLOT SCALE = 100.0000 ' / in.	CHECKED - GAB	REVISED -
	PLOT DATE = 5/2/2012	DATE - 5/3/2012	REVISED -

STATE OF ILLINOIS
DEPARTMENT OF TRANSPORTATION

MAINTENANCE OF TRAFFIC – STAGE 4C

SCALE: 1" = 50' | SHEET NO. 43 OF 47 SHEETS | STA. ----- | TO STA. -----

O.R. RTE.	SECTION	COUNTY	TOTAL SHEETS	SHEET NO.
0003	18A-2	MCHENRY	825	145
		CONTRACT NO. 60F72		
FED. ROAD DIST. NO. 1	ILLINOIS	FED. AID PROJECT		