PLAN	DATE
SURVEYED	
PLOTTED	
DRAWN CHECKED	
ALIGNMENT CHECKED	
NOTE BOOK RT. OF WAY CHECKED	
NO. CADD FILE NAME	
BY	

PROFILE	DATE
SURVEYED	
PLOTTED	
DRAWN CHECKED	
BM. NOTED STRUCTURE NOTATNS CHKD	
NOTE BOOK	
NO.	
BY	

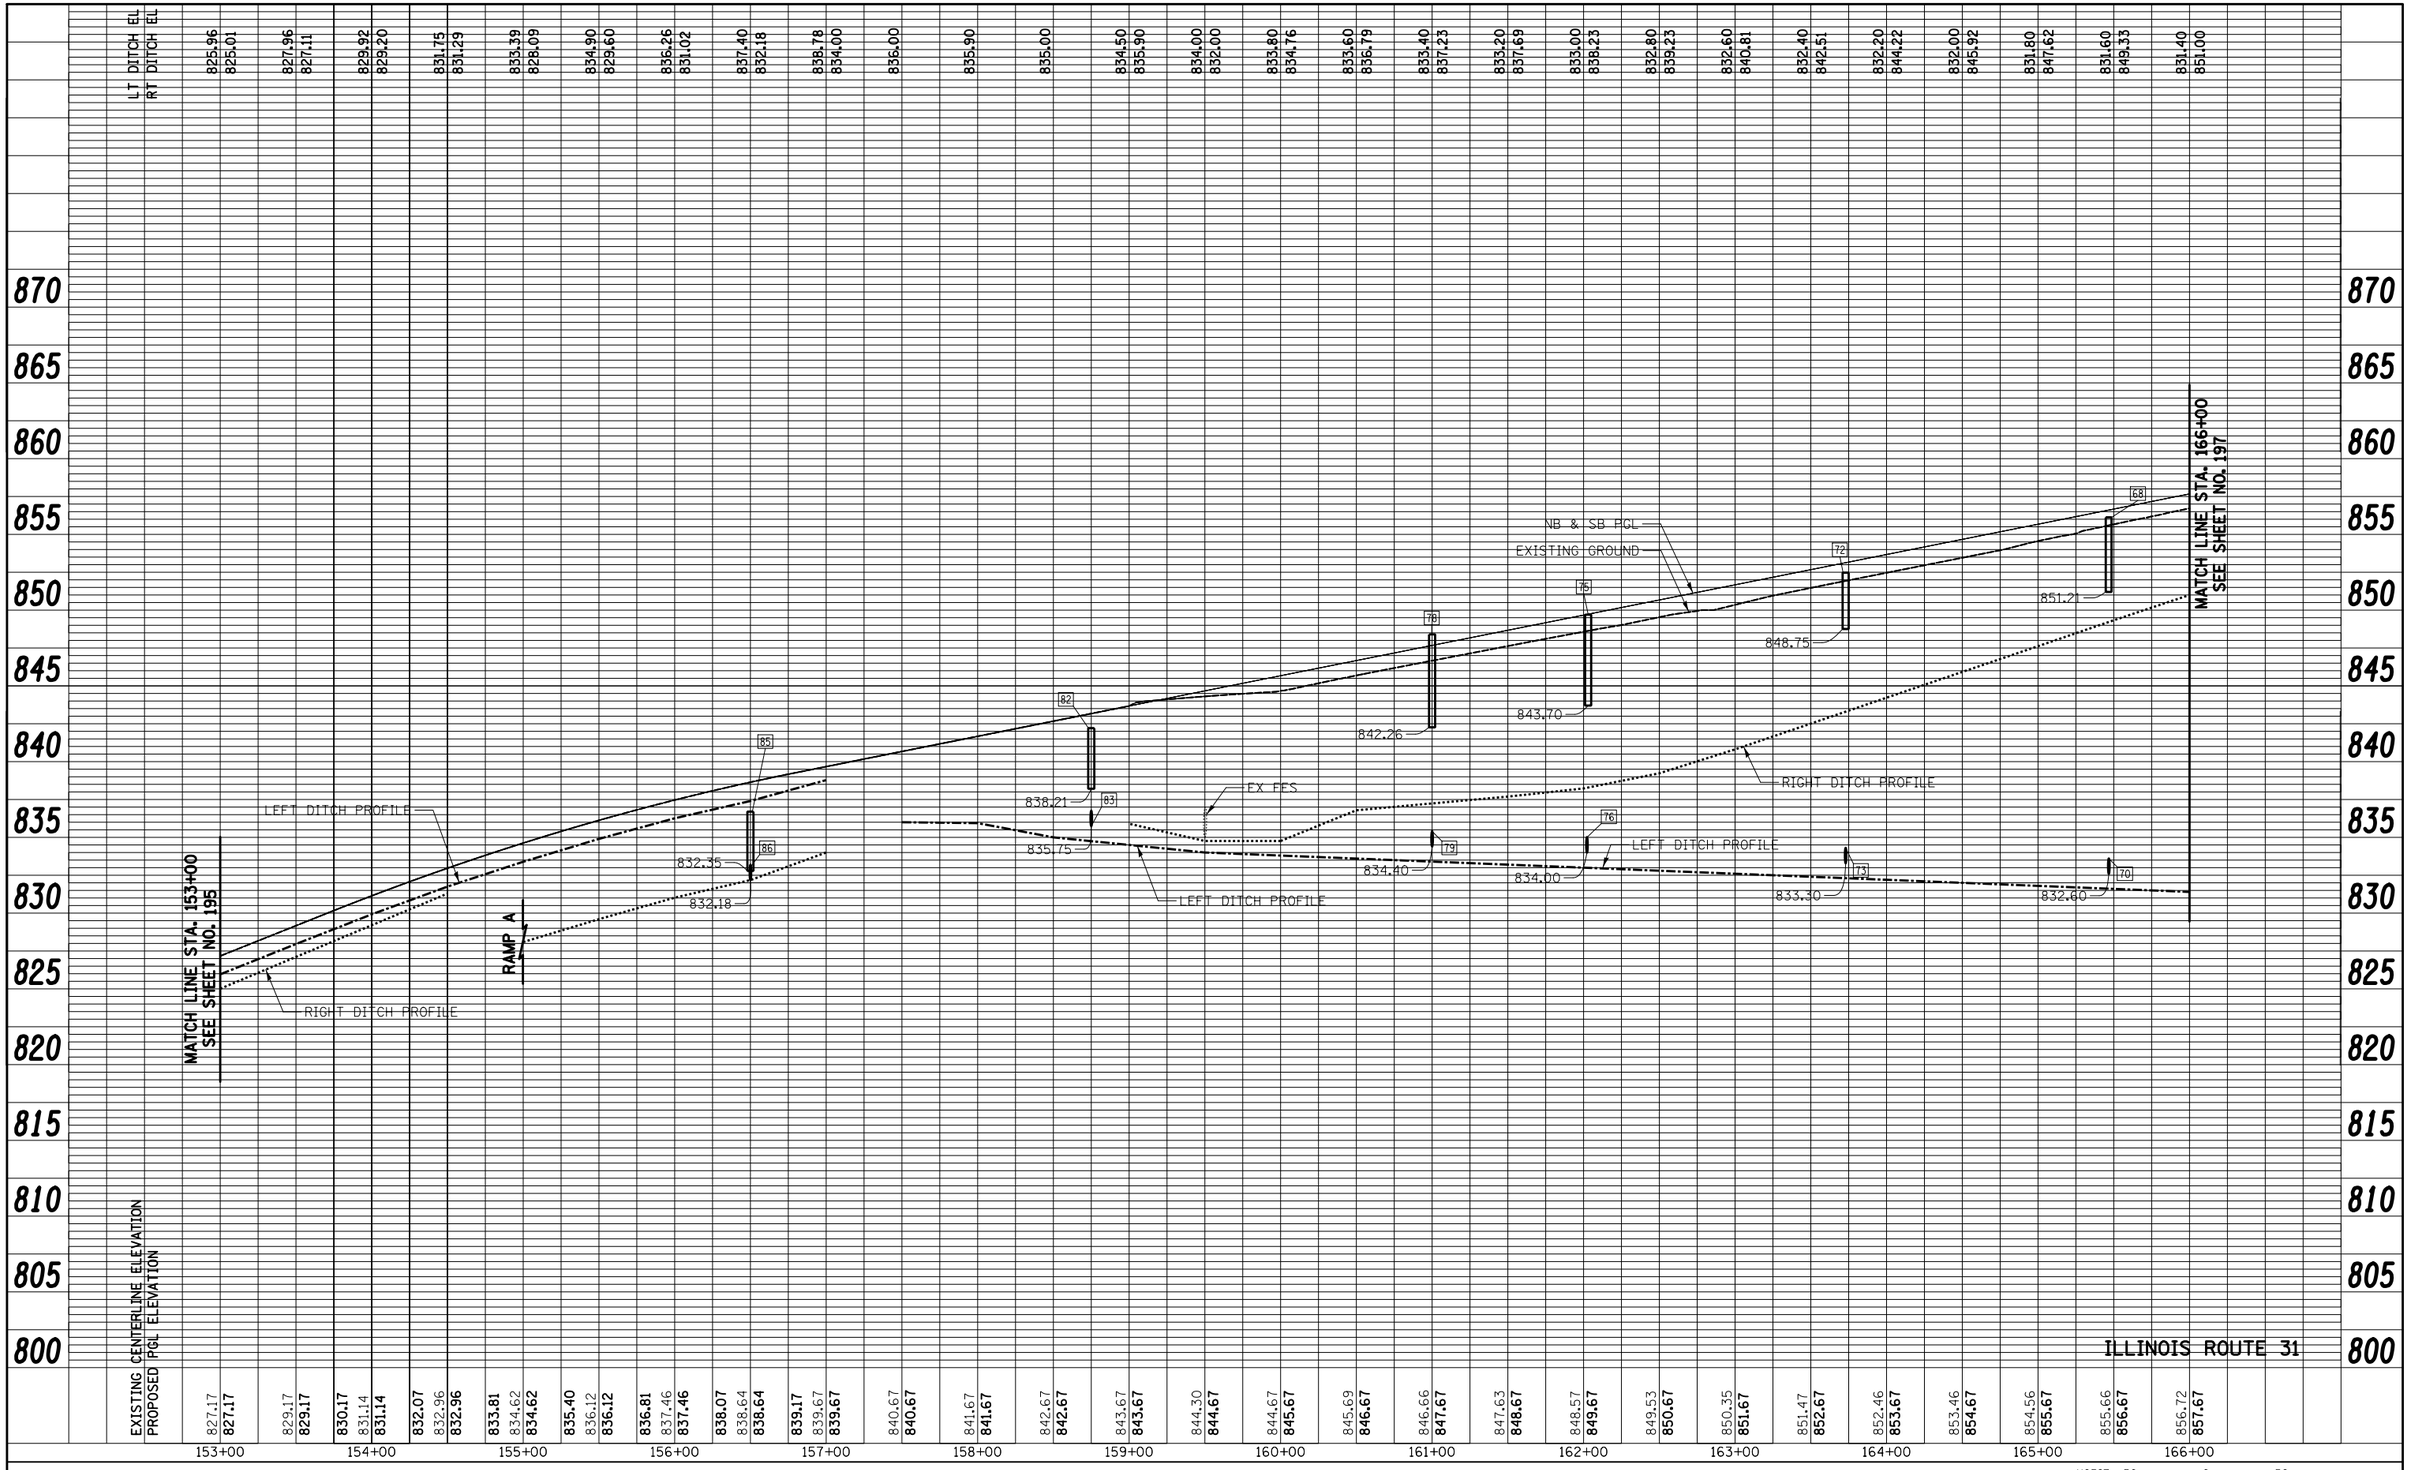

FILE NAME =	USER NAME = ctb	DESIGNED - DTE	REVISED -
...\D160F72-sht-drprf-05.dgn		DRAWN - DTE	REVISED -
	PLOT SCALE = 100.0000 ' / in.	CHECKED - GAB	REVISED -
	PLOT DATE = 5/2/2012	DATE - 5/3/2012	REVISED -

STATE OF ILLINOIS
DEPARTMENT OF TRANSPORTATION

DRAINAGE AND UTILITIES PROFILE

SCALE: | SHEET NO. 5 OF 19 SHEETS | STA. 153+00 | TO STA. 166+00

O.R. RTE.	SECTION	COUNTY	TOTAL SHEETS	SHEET NO.
0003	18A-2	MCHENRY	825	196
		CONTRACT NO. 60F72		
FED. ROAD DIST. NO. 1	ILLINOIS	FED. AID PROJECT		