PLAN

DATE	BY	
		SURVEYED
		PLOTTED
		ALIGNMENT CHECKED
		RT. OF WAY CHECKED
		CADD FILE NAME

NOTE BOOK
NO.

PROFILE

DATE	BY	
		SURVEYED
		PLOTTED
		GRADES CHECKED
		BM. NOTED
		STRUCTURE NOTATNS CHKD

NOTE BOOK
NO.

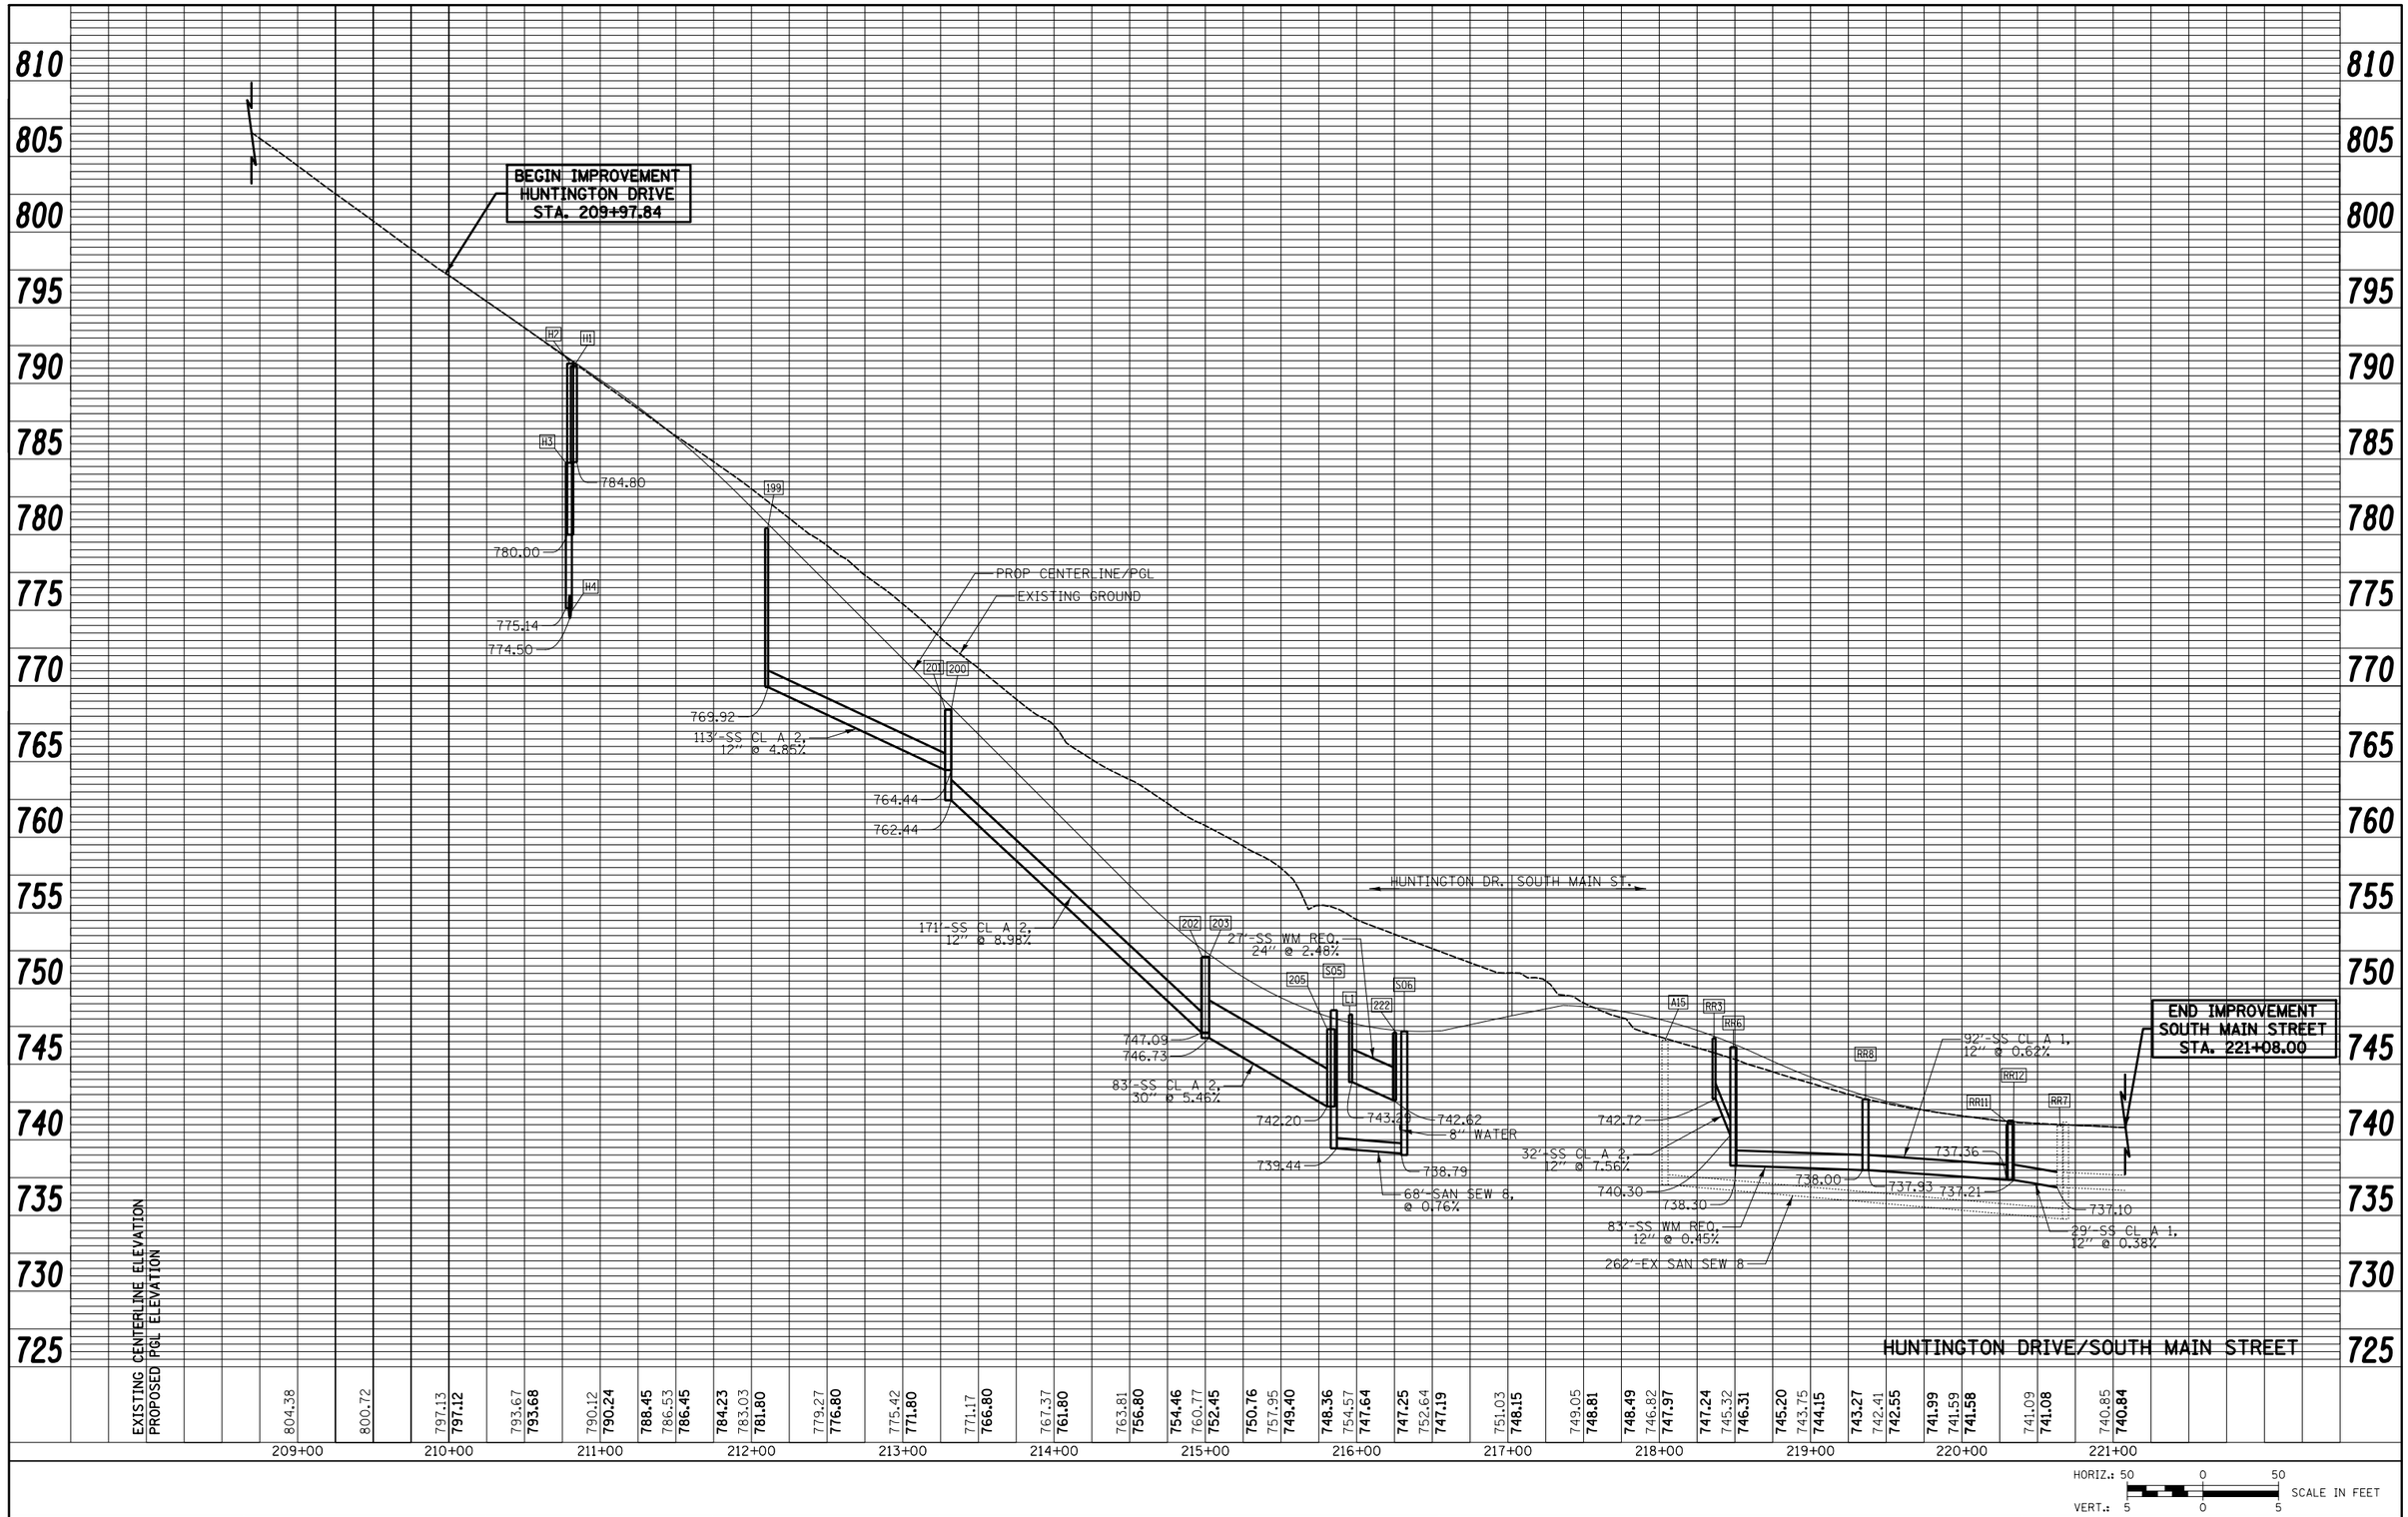

| | | |