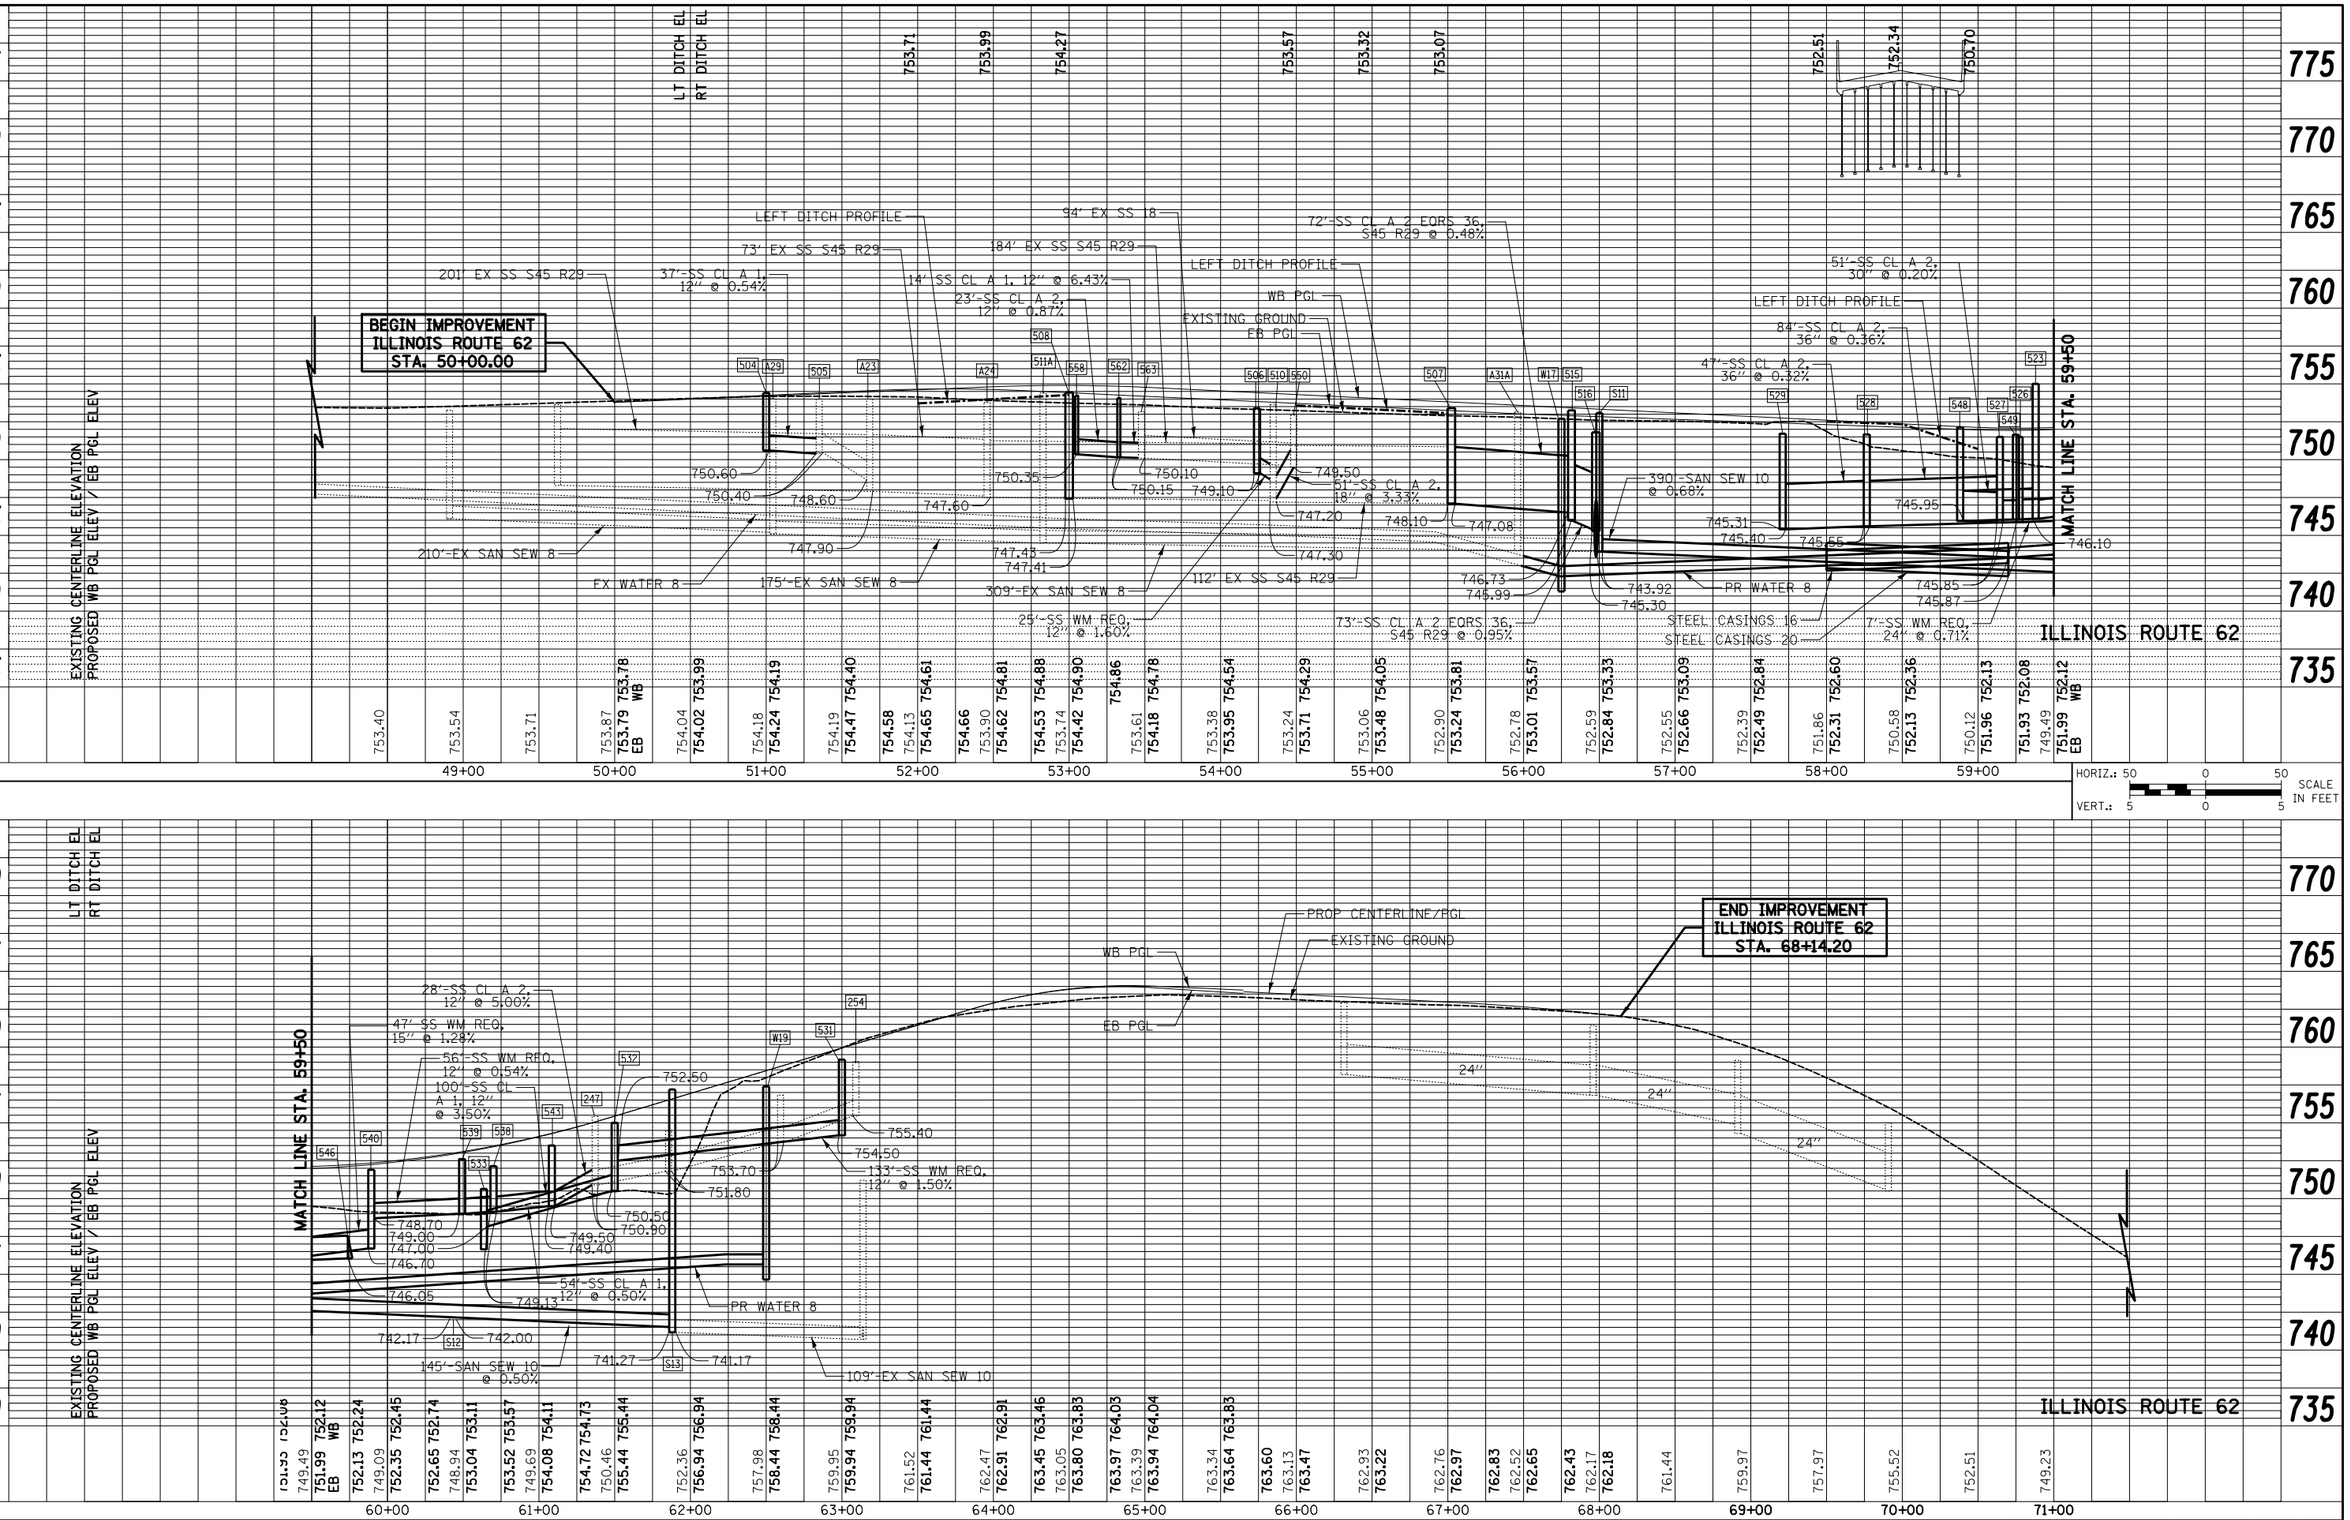

HORIZ.: 50 0 50 SCALE IN FEET
VERT.: 5 0 5

PLAN — SURVEYED | PLOTTED | DRAWN | CHECKED | QUANTITIES CHECKED | RT. OF WAY CHECKED | CADD FILE NAME | NOTE BOOK | NO. | BY | DATE

PROFILE — SURVEYED | PLOTTED | DRAWN | CHECKED | QUANTITIES CHECKED | B.M.- NOTED | STRUCTURE NOTATNS CHKD | NOTE BOOK | NO. | BY | DATE

FILE NAME = ...\D160F72-sht-drprf-10.dgn	USER NAME = ctb	DESIGNED - DTE	REVISED -	STATE OF ILLINOIS DEPARTMENT OF TRANSPORTATION	DRAINAGE AND UTILITIES PROFILE
		DRAWN - DTE	REVISED -		
	PLOT SCALE = 100.0000 ' / in.	CHECKED - GAB	REVISED -		SCALE:
	PLOT DATE = 5/2/2012	DATE - 5/3/2012	REVISED -		SHEET NO. 10 OF 19 SHEETS

STA. 50+00 TO STA. 68+14.20

O.R. RTE.	SECTION	COUNTY	TOTAL SHEETS	SHEET NO.
0003	18A-2	MCHENRY	825	201
		CONTRACT NO. 60F72		
FED. ROAD DIST. NO. 1	ILLINOIS	FED. AID PROJECT		