LEGEND

(XXX.XX) EXISTING PAVEMENT ELEVATION

XXX.XX PROPOSED PAVEMENT ELEVATION

IN THE RESURFACING AREA, ALL EXISTING ELEVATIONS WILL ALSO BE THE FINAL PROPOSED SURFACE ELEVATION

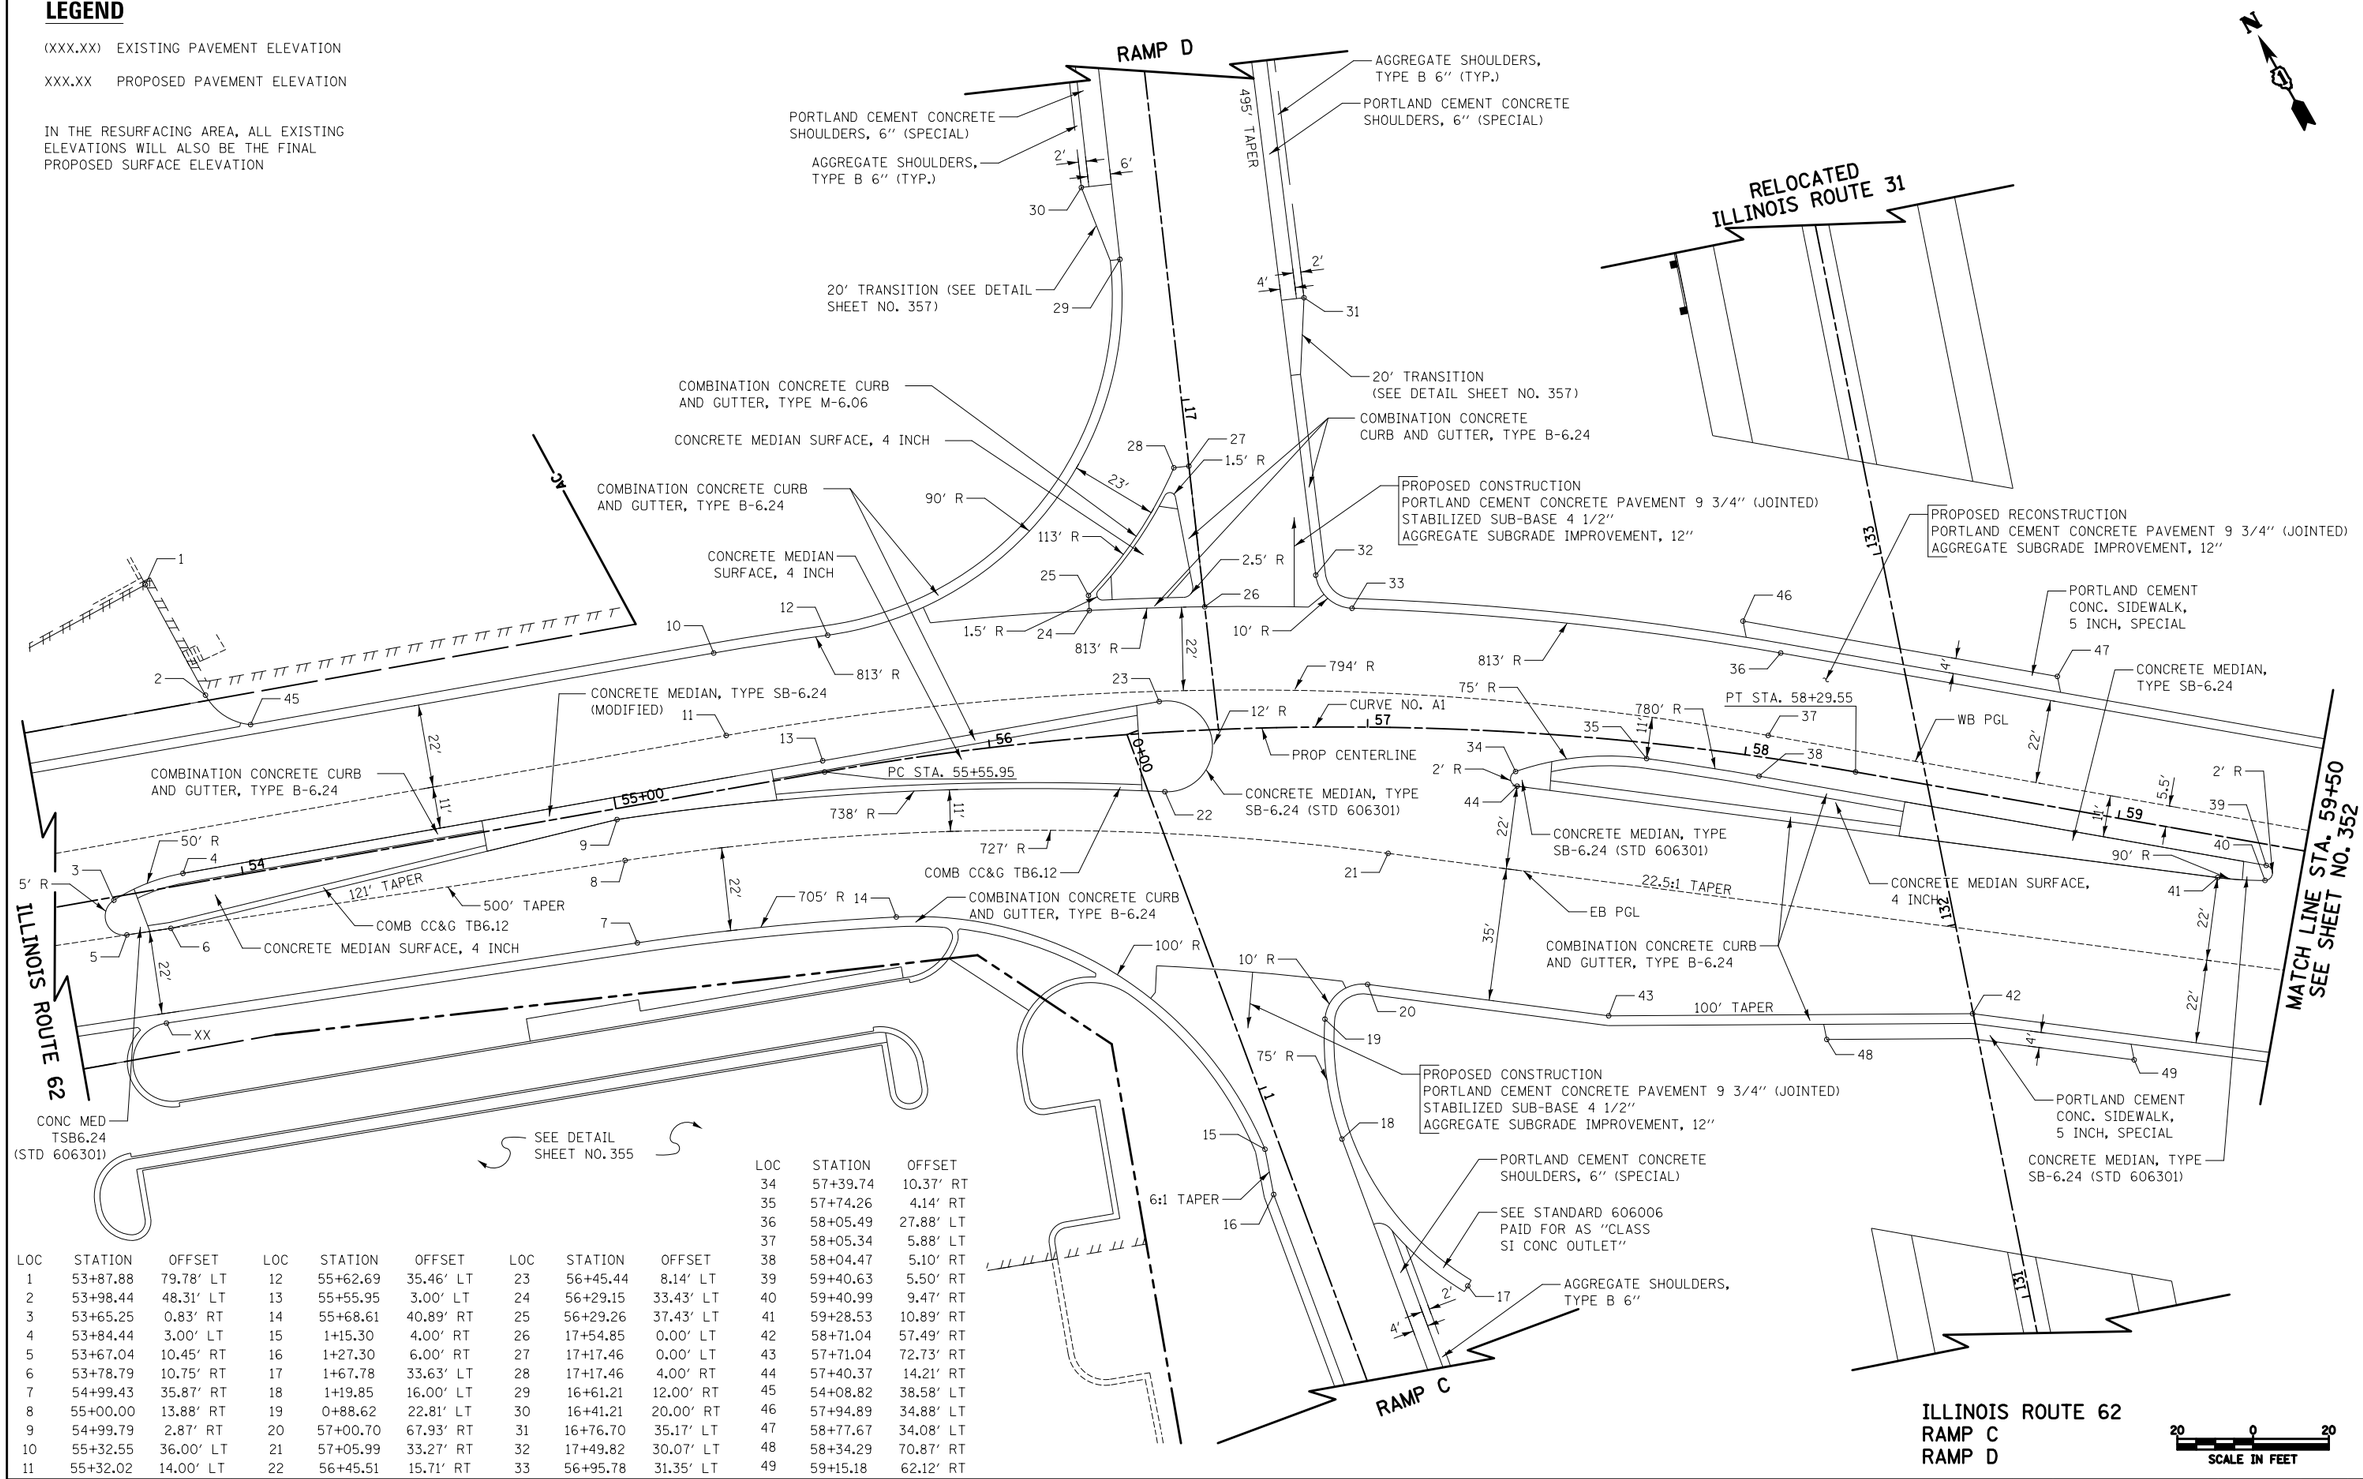

LOC	STATION	OFFSET	LOC	STATION	OFFSET	LOC	STATION	OFFSET
1	53+87.88	79.78' LT	12	55+62.69	35.46' LT	23	56+45.44	8.14' LT
2	53+98.44	48.31' LT	13	55+55.95	3.00' LT	24	56+29.15	33.43' LT
3	53+65.25	0.83' RT	14	55+68.61	40.89' RT	25	56+29.26	37.43' LT
4	53+84.44	3.00' LT	15	1+15.30	4.00' RT	26	17+54.85	0.00' LT
5	53+67.04	10.45' RT	16	1+27.30	6.00' RT	27	17+17.46	0.00' LT
6	53+78.79	10.75' RT	17	1+67.78	33.63' LT	28	17+17.46	4.00' RT
7	54+99.43	35.87' RT	18	1+19.85	16.00' LT	29	16+61.21	12.00' RT
8	55+00.00	13.88' RT	19	0+88.62	22.81' LT	30	16+41.21	20.00' RT
9	54+99.79	2.87' RT	20	57+00.70	67.93' RT	31	16+76.70	35.17' LT
10	55+32.55	36.00' LT	21	57+05.99	33.27' RT	32	17+49.82	30.07' LT
11	55+32.02	14.00' LT	22	56+45.51	15.71' RT	33	56+95.78	31.35' LT

LOC	STATION	OFFSET
34	57+39.74	10.37' RT
35	57+74.26	4.14' RT
36	58+05.49	27.88' LT
37	58+05.34	5.88' LT
38	58+04.47	5.10' RT
39	59+40.63	5.50' RT
40	59+40.99	9.47' RT
41	59+28.53	10.89' RT
42	58+71.04	57.49' RT
43	57+71.04	72.73' RT
44	57+40.37	14.21' RT
45	54+08.82	38.58' LT
46	57+94.89	34.88' LT
47	58+77.67	34.08' LT
48	58+34.29	70.87' RT
49	59+15.18	62.12' RT

FILE NAME = ...\D160F72-sht-details-07-intersection.dgn	USER NAME = akw	DESIGNED - CTB	REVISED -
		DRAWN - CTB	REVISED -
	PLOT SCALE = 40.0000 ' / in.	CHECKED - GAB	REVISED -
	PLOT DATE = 5/2/2012	DATE - 5/3/2012	REVISED -

STATE OF ILLINOIS
DEPARTMENT OF TRANSPORTATION

INTERSECTION DETAILS

SCALE: 1" = 20' | SHEET NO. 7 OF 9 SHEETS | STA. | TO STA.

O.R. RTE.	SECTION	COUNTY	TOTAL SHEETS	SHEET NO.
0003	18A-2	MCHENRY	825	351
		CONTRACT NO. 60F72		

FED. ROAD DIST. NO. 1 | ILLINOIS | FED. AID PROJECT