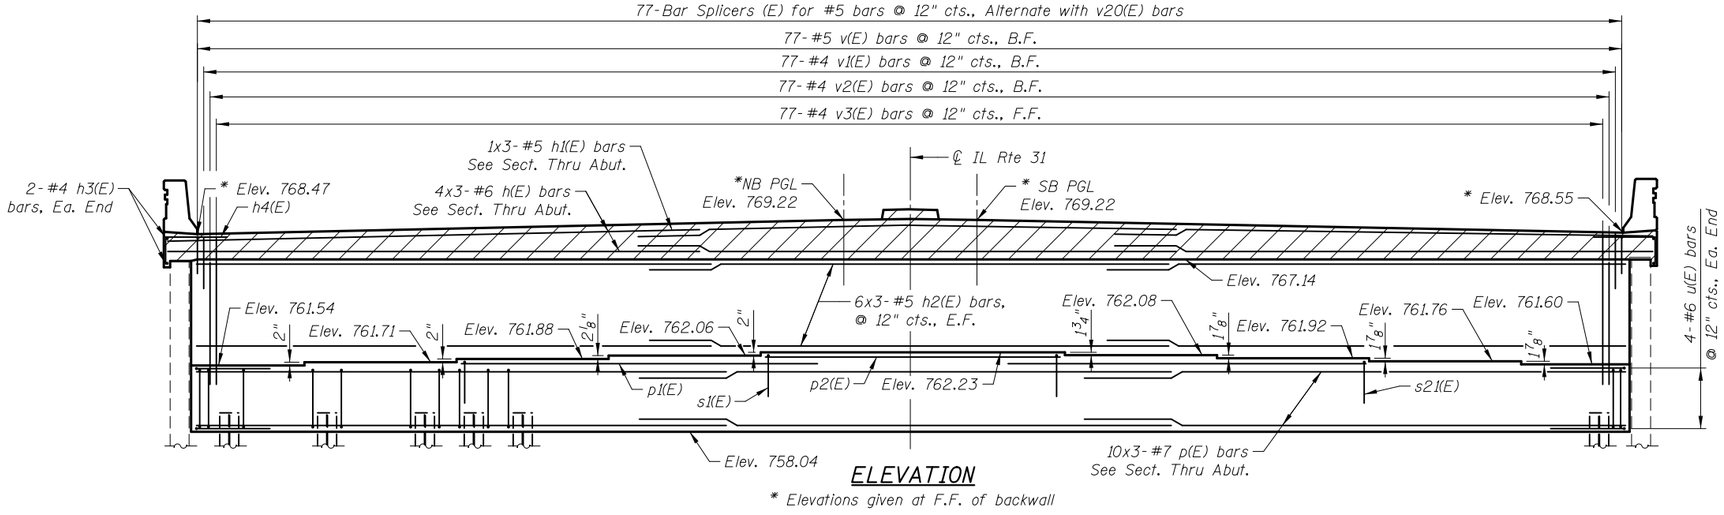

ELEVATION

* Elevations given at F.F. of backwall

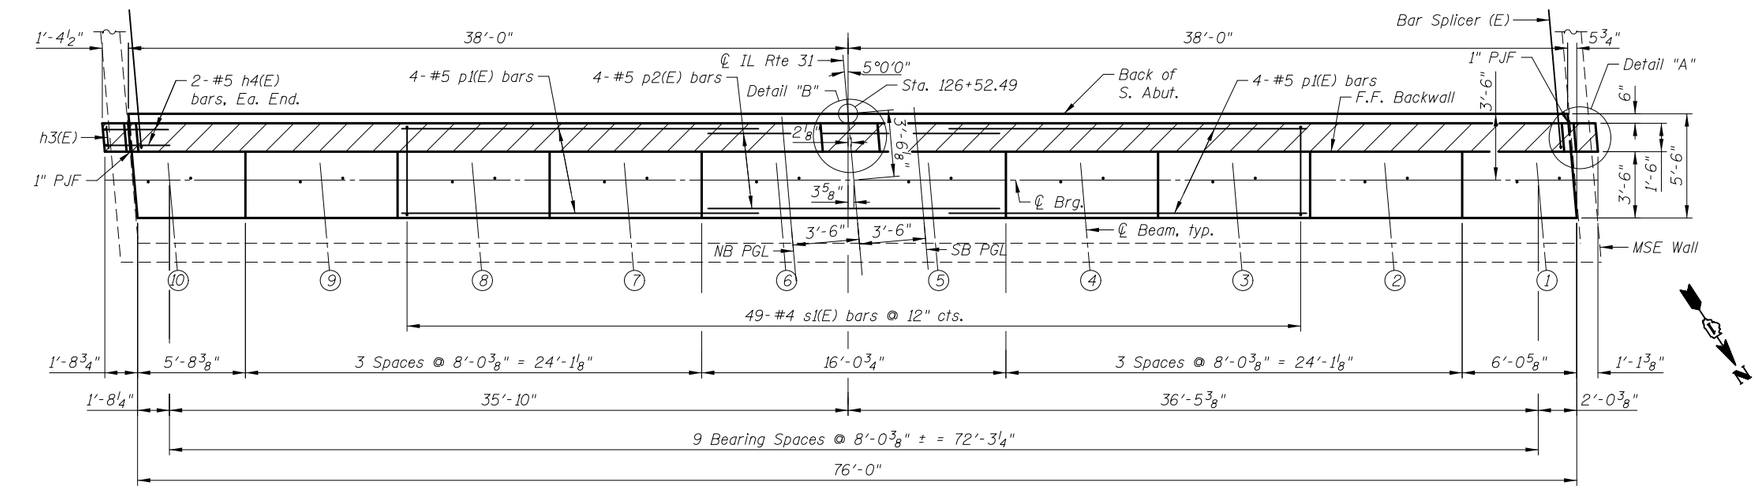

TOP VIEW

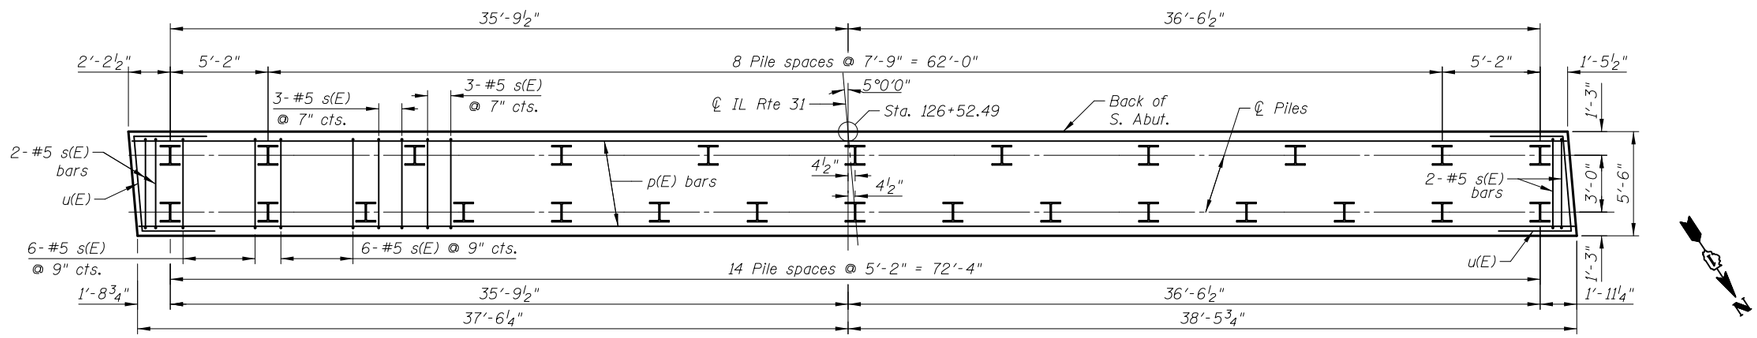

PLAN-PILE CAP

PILE DATA

Type: Steel HP 14x73
Nominal Required Bearing: 400 kips
Factored Resistance Available: 220 kips
Est. Length: 73 feet
No. Production Piles: 25
No. Test Piles: 1

MINIMUM BAR LAP

#5 bar = 3'-8"
#6 bar = 4'-5"
#7 bar = 5'-10"

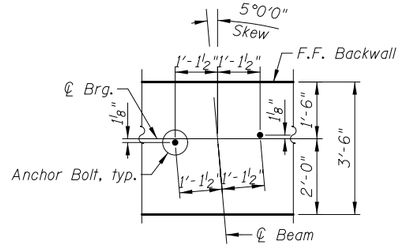

ANCHOR BOLT DIAGRAM

Hatched area to be poured after superstructure false work has been removed.

Parapets to be poured with the Approach Slabs.

See Sheet SA23 for Details A & B and Bill of Material.

CIVILTECH
450 E Devon Ave, Suite 300
Itasca, Illinois 60143
Tel: 630.773.3900 Fax: 630.773.3975
www.civiltechinc.com

DRAWN	- M. LANGE	REVISED	-
DESIGNED	- D. ATKINS	REVISED	-
CHECKED	- G. HATLESTAD	REVISED	-
DATE	- 5/3/2012	REVISED	-

STATE OF ILLINOIS
DEPARTMENT OF TRANSPORTATION

SOUTH ABUTMENT
ILLINOIS ROUTE 31 OVER CRYSTAL CREEK
STRUCTURE NO. 056-0077
SHEET NO. SA21 OF SA33 SHEETS

O.R. RTE.	SECTION	COUNTY	TOTAL SHEETS	SHEET NO.
0003	18A-2	MCHENRY	825	481
		CONTRACT NO. 60F72		
	ILLINOIS	FED. AID PROJECT		

klb 5/2/2012 4:16:43 PM J:\2154\cadd\sheet\Roadway\20-Structures & Walls\DILSN 056-0077\056077-60F72-21-SAB.dgn