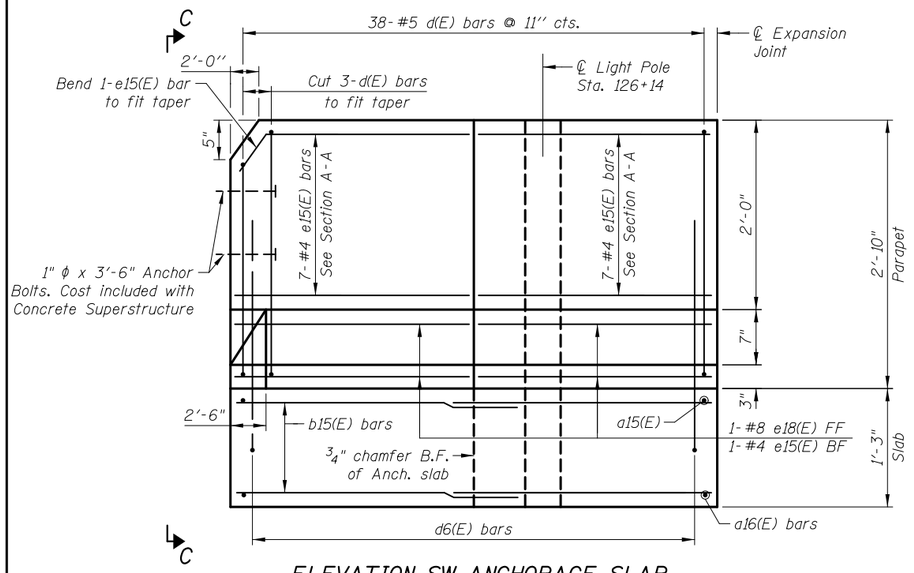

ELEVATION SW ANCHORAGE SLAB

(Front face of parapet)

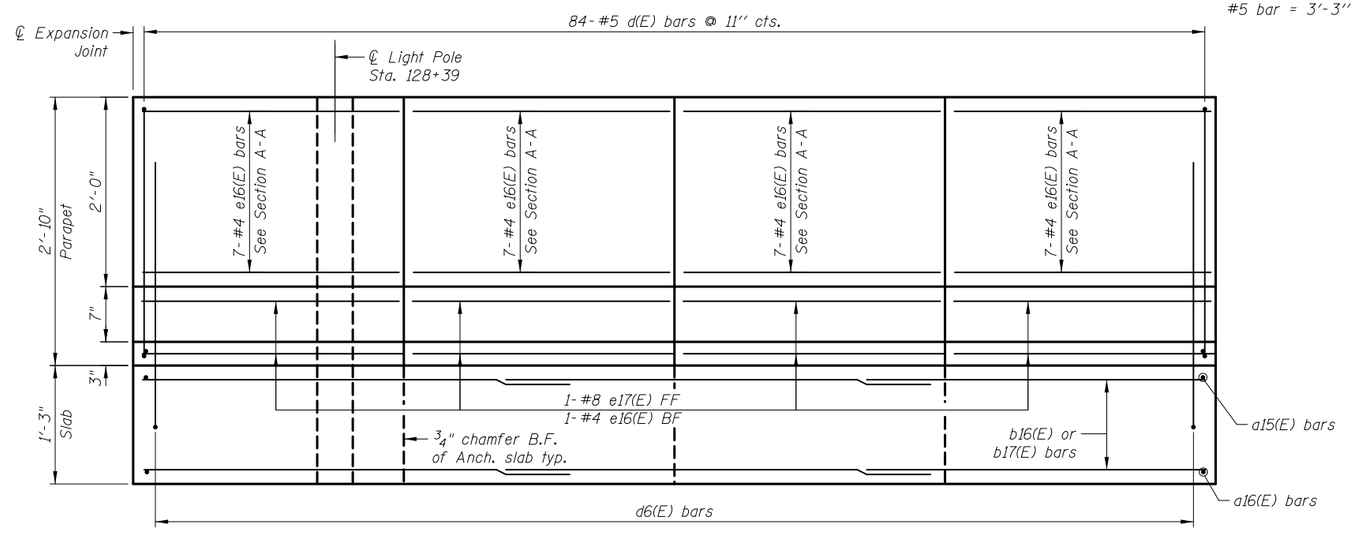

ELEVATION NW ANCHORAGE SLAB

(Front face of parapet)

MINIMUM BAR LAP

#5 bar = 3'-3''

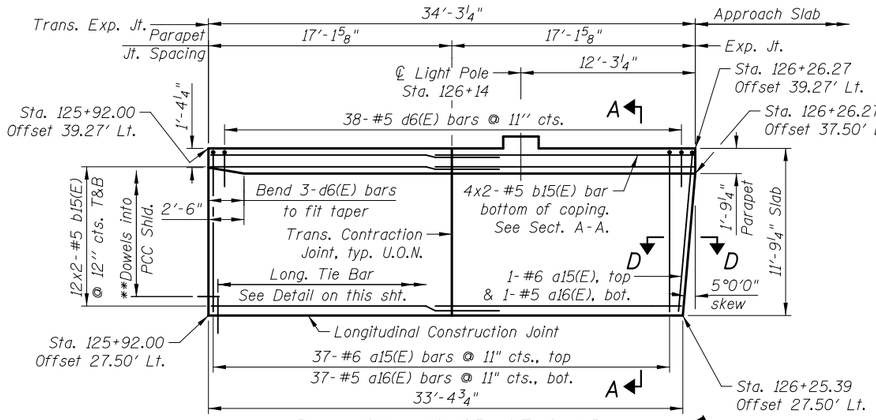

PLAN SW ANCHORAGE SLAB

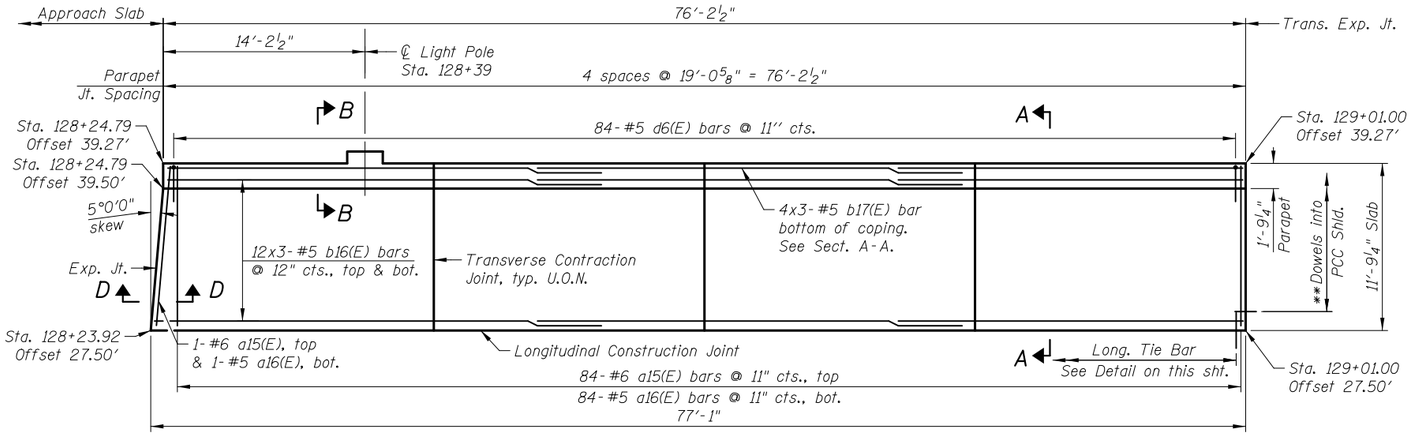

PLAN NW ANCHORAGE SLAB

Sheet Notes:
See sheet SA28 for reinforcement schedule & Bill of Material.
See sheet SA28 for Sections A-A, B-B, View C-C, Section D-D and Trans. Contraction Jt. Detail
** Indicates dowels into PCC Shld. See Transverse Expansion Joint Detail.
U.O.N. denotes Unless Otherwise Noted

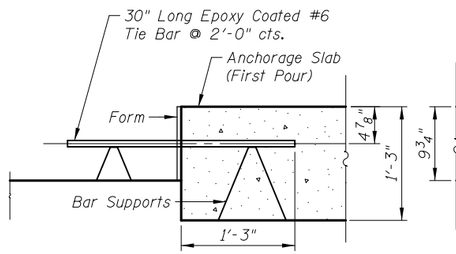

TIE BAR FORMED IN PLACE

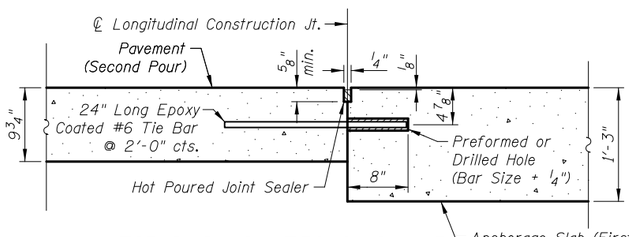

TIE BAR GROUTED IN PLACE

LONGITUDINAL CONSTRUCTION JOINT

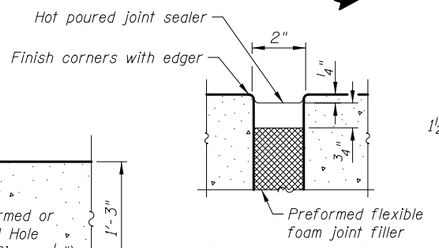

SEALING DETAIL

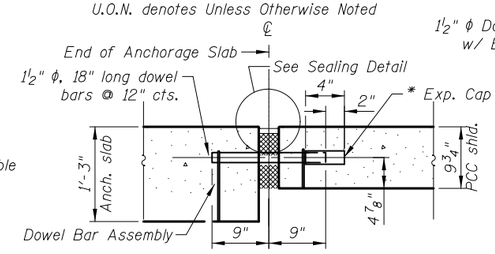

TRANSVERSE EXP. JOINT

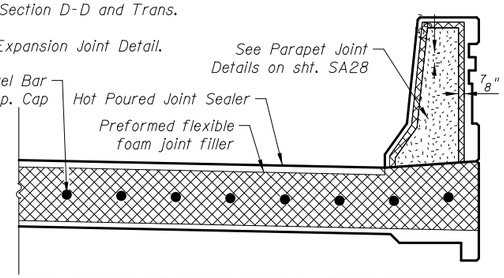

TRANSVERSE EXPANSION JOINT SECTION

* Expansion caps shall be installed on the exposed end of each dowel bar once the header has been removed and the joint filler material has been installed. Expansion Joint and Dowel Bars included in the cost of Concrete Superstructures.

CIVILTECH
450 E Devon Ave, Suite 300
Itasca, Illinois 60143
Tel: 630.773.3900 Fax: 630.773.3975
www.civiltechinc.com

DRAWN - M. LANGE	REVISED -	
DESIGNED - D. ATKINS	REVISED -	
CHECKED - G. HATLESTAD	REVISED -	
DATE - 5/3/2012	REVISED -	

STATE OF ILLINOIS
DEPARTMENT OF TRANSPORTATION

ANCHORAGE SLABS
ILLINOIS ROUTE 31 OVER CRYSTAL CREEK
STRUCTURE NO. 056-0077
SHEET NO. SA27 OF SA33 SHEETS

O.R. RTE.	SECTION	COUNTY	TOTAL SHEETS	SHEET NO.
0003	18A-2	MCHENRY	825	487
		CONTRACT NO. 60F72		
	ILLINOIS FED. AID PROJECT			

J:\2154\cad\sheet\Roadway\20-Structures & Walls\01.SN 056-0077\056007?-60F72-27-ANS_rev.dgn
4:16:48 PM
klb
5/2/2012