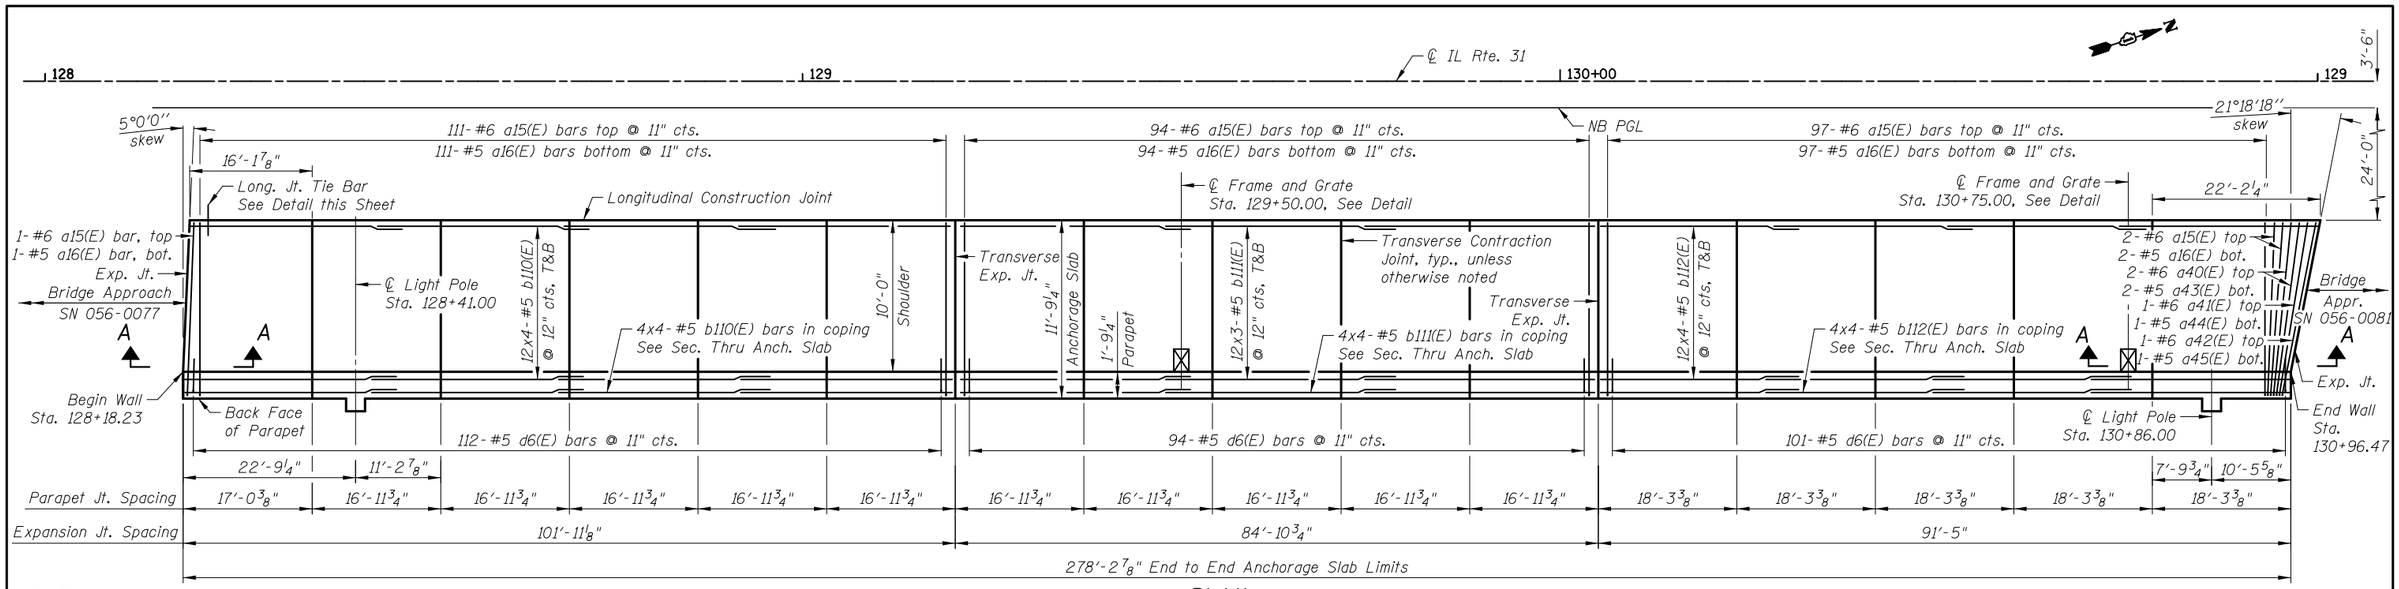

MINIMUM BAR LAP

(Slab)
#5 bar = 3'-3"

PLAN

Anchorage Slab Dimensions are measured along Back Face of Parapet

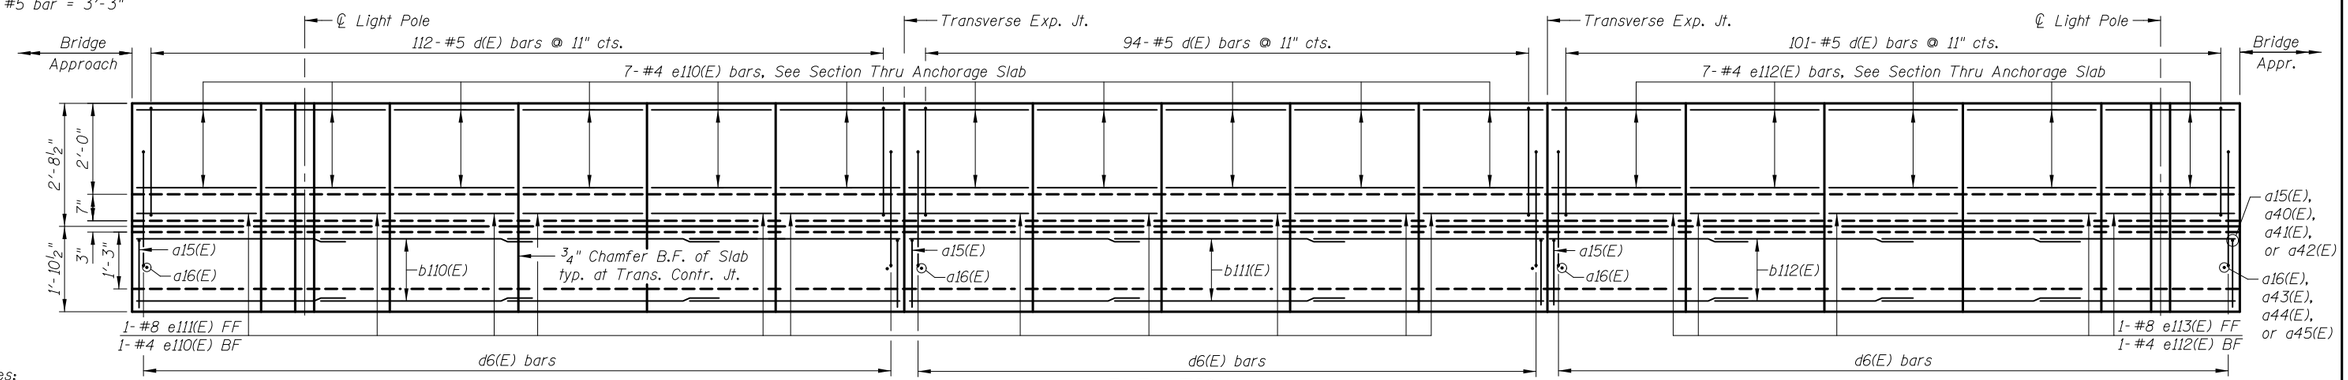

ELEVATION

(Back face of parapet)

Notes:

See sheet WD5 for Bill of Material, Reinforcement Schedule, and Bar Diagrams.
See sheet WD5 for Light Pole Foundation Details.
See sheet WD5 for Section Thru Anchorage Slab.
See sheet WD5 for Transverse Expansion Joint Details.
Anchorage slab contraction and expansion joints shall be in line with pavement jointing.
Bars indicated thus 11x2-#5 etc. indicate 11 lines of bars with 2 lengths per line.
Field cut bars as required around Frame and Grate.

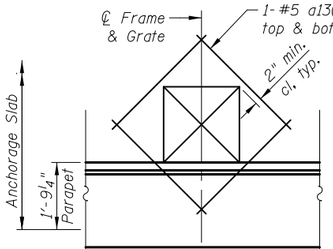

DETAIL OF REINFORCEMENT AT DRAINAGE STRUCTURE

(Cut longitudinal reinforcement to clear drainage structure)

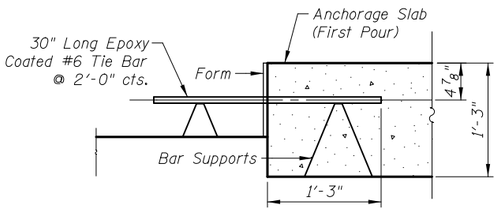

TIE BAR FORMED IN PLACE

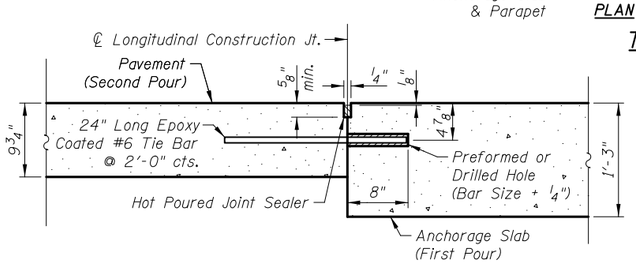

TIE BAR GROUTED IN PLACE

LONGITUDINAL CONSTRUCTION JOINT

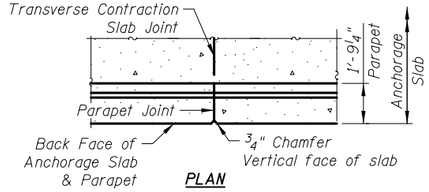

PLAN

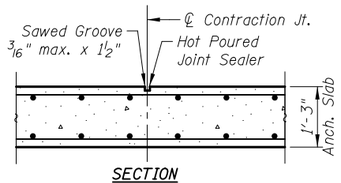

SECTION

TRANSVERSE CONTRACTION JOINT

See Art. 420.05(c) of Standard Specifications

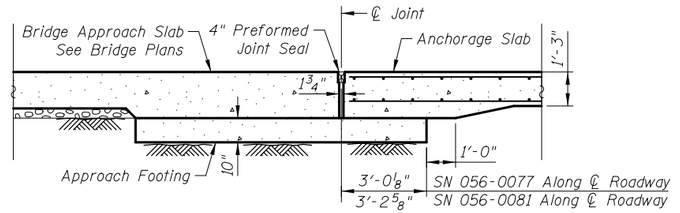

SECTION A-A

CIVILTECH
450 E Devon Ave, Suite 300
Itasca, Illinois 60143
Tel: 630.773.3900 Fax: 630.773.3975
www.civiltechinc.com

DRAWN	-	K. BOCHNOWSKI
DESIGNED	-	D. ATKINS
CHECKED	-	G. HATLESTAD
DATE	-	5/3/2012

STATE OF ILLINOIS
DEPARTMENT OF TRANSPORTATION

ANCHORAGE SLABS
WALL D: IL RTE 31
STRUCTURE NO. 056-2501
SHEET NO. WD3 OF WD8 SHEETS

O.R. RTE.	SECTION	COUNTY	TOTAL SHEETS	SHEET NO.
0003	18A-2	MCHENRY	825	607
		CONTRACT NO. 60F72		
		ILLINOIS FED. AID PROJECT		

klb 5/2/2012 4:23:36 PM J:\2154\cad\sheet\Roadway\20-Structures & Walls\09-Wall D\056250I-60F72-03-AND_rev.dgn