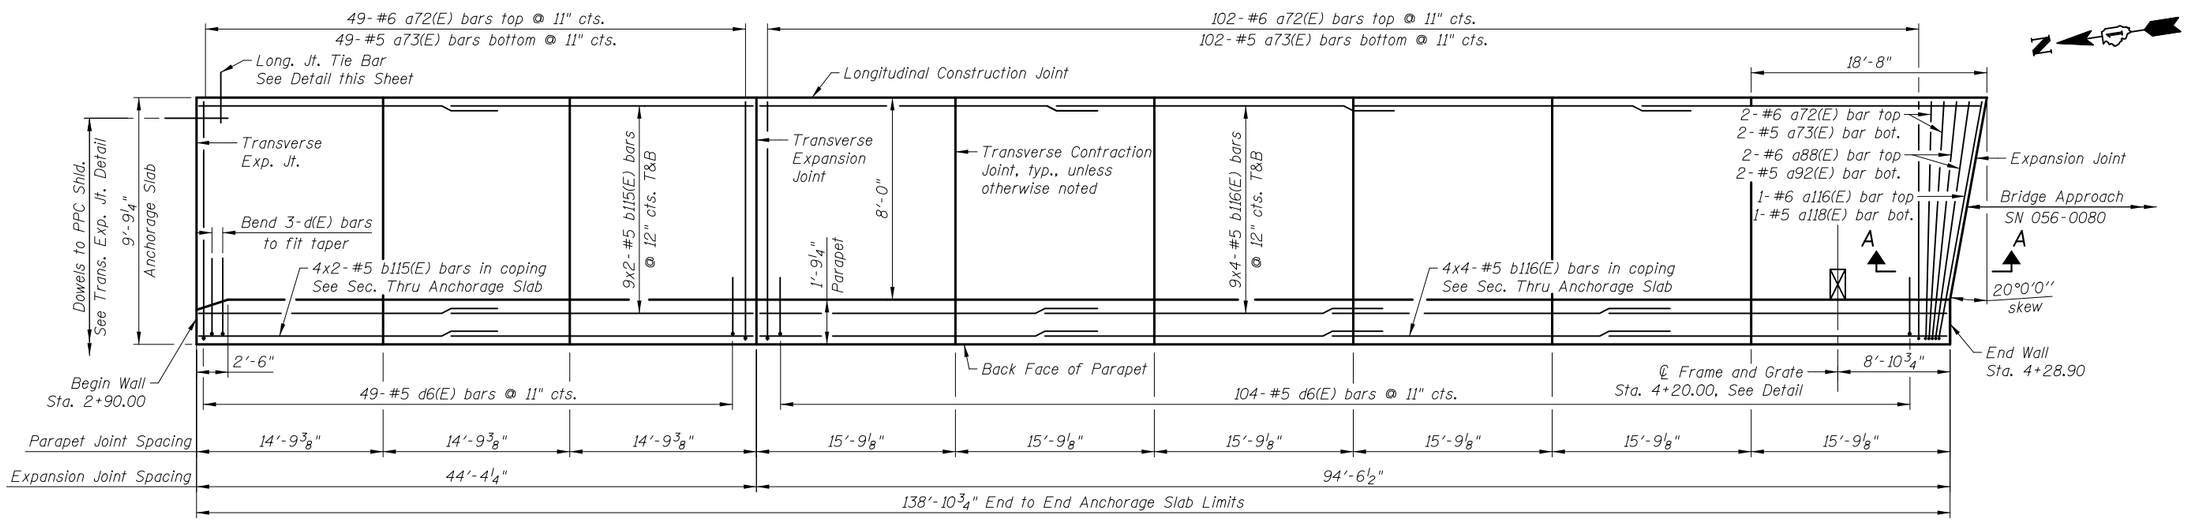

PLAN

Anchorage Slab Dimensions are measured along Back Face of Parapet

MINIMUM BAR LAP

(Slab)
#5 bar = 3'-3"

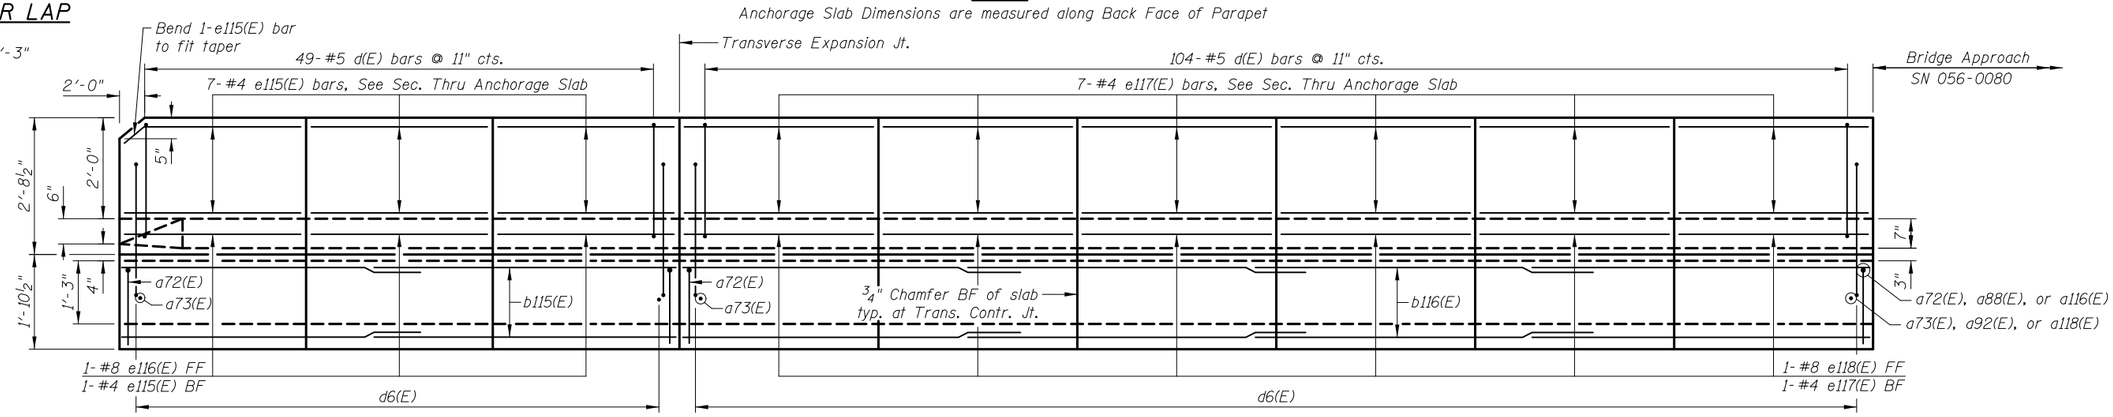

ELEVATION

(Back Face of Parapet)

Notes:

See sheet WE4 for Bill of Material, Reinforcement Schedule, and Bar Diagrams.
See sheet WE4 for Section Thru Anchorage Slab.
See sheet WE4 for Transverse Expansion Joint Details.
See sheet WE2 for Anchorage Slab Key Plan.
Anchorage slab contraction and expansion joints shall be in line with pavement jointing.
Bars indicated thus 11x2-#5 etc. indicate 11 lines of bars with 2 lengths per line.
Field cut bars as required around Frame and Grate.

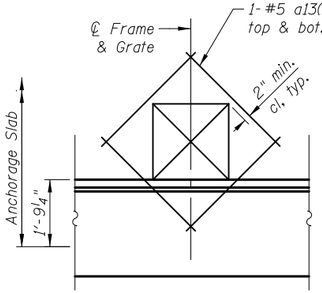

DETAIL OF REINFORCEMENT AT DRAINAGE STRUCTURE

(Cut longitudinal reinforcement to clear drainage structure)

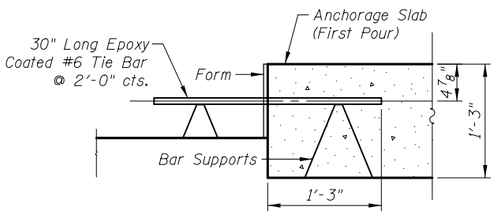

TIE BAR FORMED IN PLACE

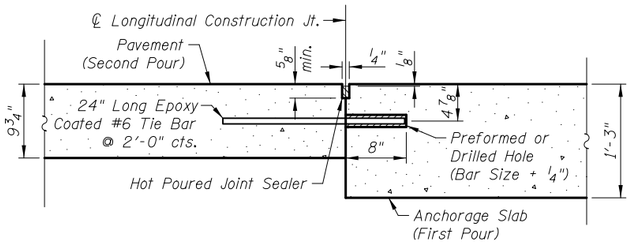

TIE BAR GROUTED IN PLACE

LONGITUDINAL CONSTRUCTION JOINT

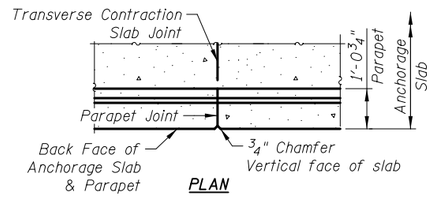

PLAN

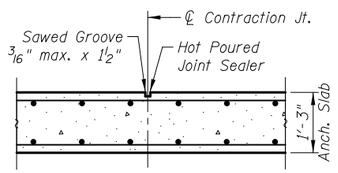

SECTION

TRANSVERSE CONTRACTION JOINT

See Art. 420.05(c) of Standard Specifications

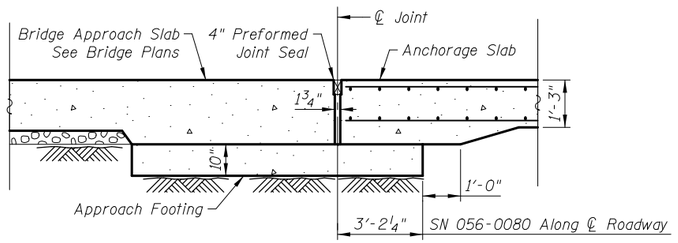

SECTION A-A

CIVILTECH
450 E Devon Ave, Suite 300
Itasca, Illinois 60143
Tel: 630.773.3900 Fax: 630.773.3975
www.civiltechinc.com

DRAWN	-	K. BOCHNOWSKI
DESIGNED	-	D. ATKINS
CHECKED	-	G. HATLESTAD
DATE	-	5/3/2012

STATE OF ILLINOIS
DEPARTMENT OF TRANSPORTATION

ANCHORAGE SLAB
WALL E; RAMP C
STRUCTURE NO. 056-2502
SHEET NO. WE3 OF WE7 SHEETS

O.R. RTE.	SECTION	COUNTY	TOTAL SHEETS	SHEET NO.
0003	18A-2	MCHENRY	825	615
		CONTRACT NO. 60F72		
	ILLINOIS FED. AID PROJECT			

K:\2154\cad\sheet\Roadway\20-Structures & Walls\10-Wall E\0562502-60FT2-03-AND_rev.dgn
4:24:12 PM
Kib
5/21/2012