ORIGINAL SURVEY		BY	DATE
NOTE BOOK	SURVEYED		
NO.	PLOTTED		
	TEMPLATE		
	AREAS		
	AREAS CHECKED		

FINAL SURVEY		BY	DATE
NOTE BOOK	SURVEYED		
NO.	PLOTTED		
	TEMPLATE		
	AREAS		
	AREAS CHECKED		

FILE NAME = ...\D1608772-sht-xssht-01-Bypass_South.dgn

USER NAME = dkw

PLOT SCALE = 20.0000 ' / in.

PLOT DATE = 5/2/2012

	DESIGNED	-	PML
	DRAWN	-	PML
	CHECKED	-	GAB
DATE		-	5/3/2012

REVISED	-
REVISED	-
REVISED	-
REVISED	-

STATE OF ILLINOIS
DEPARTMENT OF TRANSPORTATION

CROSS SECTIONS

SCALE: 10'H: 5'V | SHEET NO. 9 OF 64 SHEETS | STA. 100+00.00 TO STA. 100+50.00

F.A.P. RTE.	SECTION	COUNTY	TOTAL SHEETS	SHEET NO.
0003	184-2	MCHENRY	825	688

FED. ROAD DIST. NO. 1 | ILLINOIS | FED. AID PROJECT
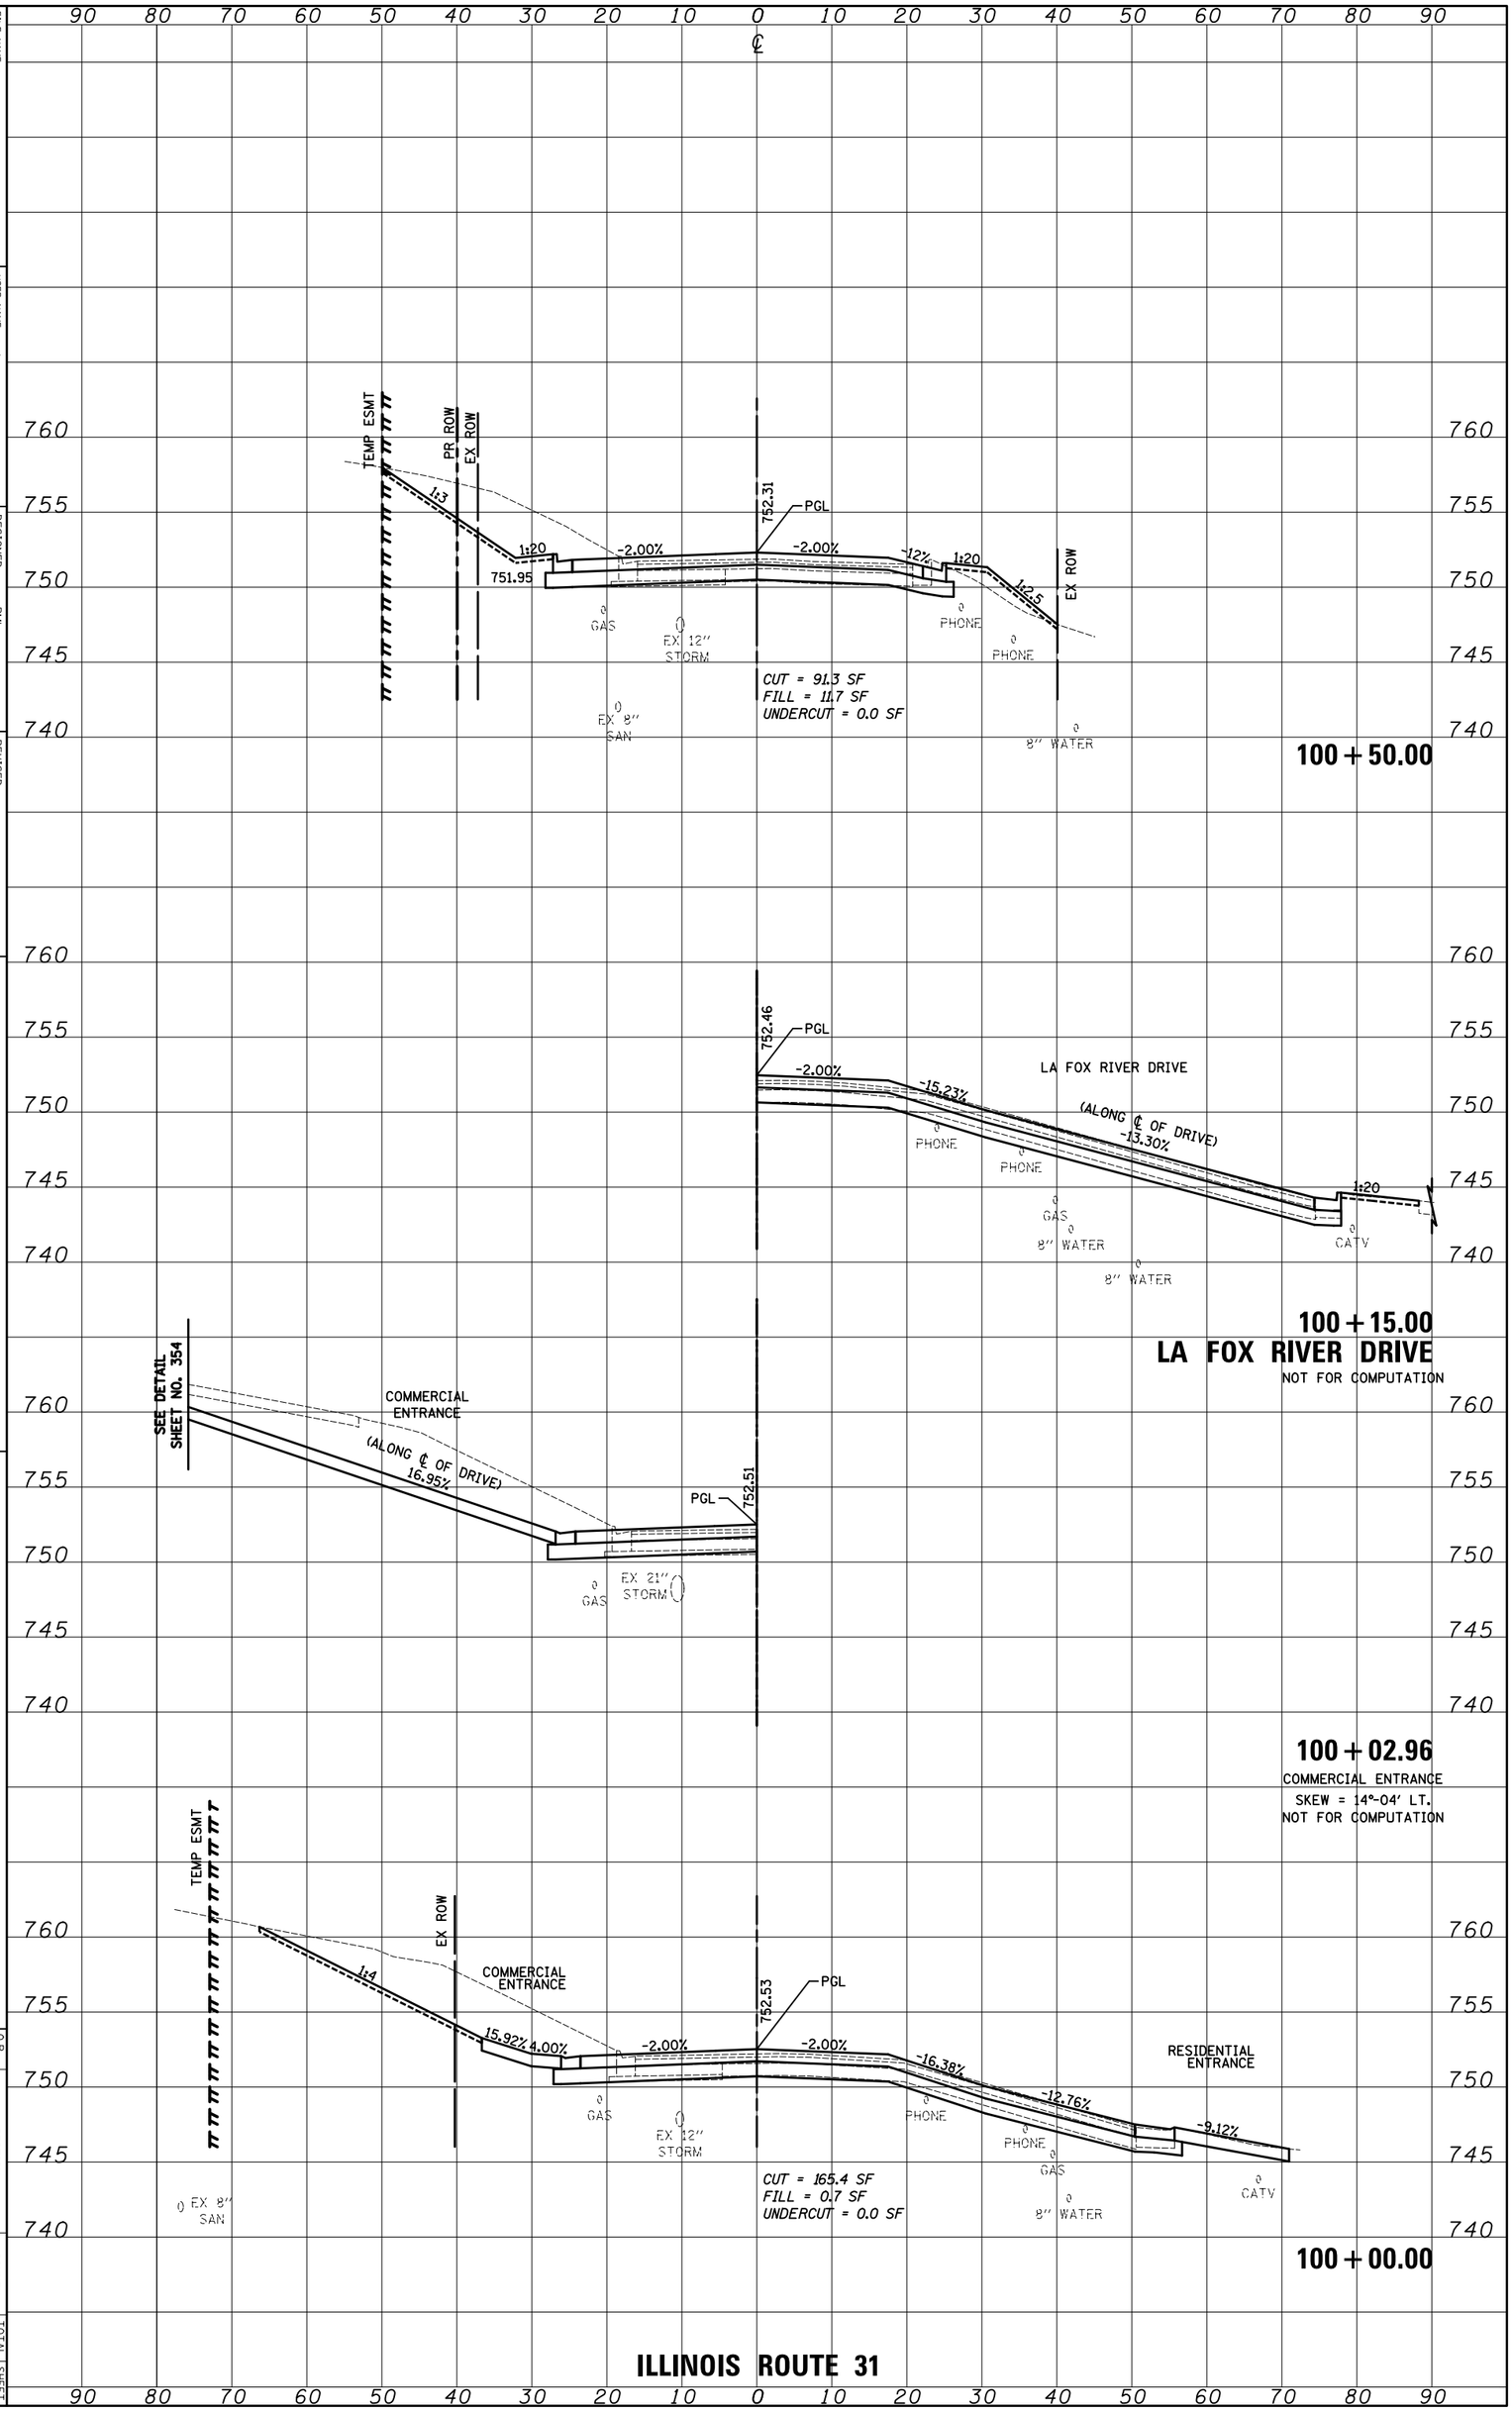
CONTRACT NO. 60F72