FINAL SURVEY		BY	DATE
NOTE BOOK	SURVEYED		
NO.	PLOTTED		
	TEMPLATE		
	AREAS		
	AREAS CHECKED		

ORIGINAL SURVEY		BY	DATE
NOTE BOOK	SURVEYED		
NO.	PLOTTED		
	TEMPLATE		
	AREAS		
	AREAS CHECKED		

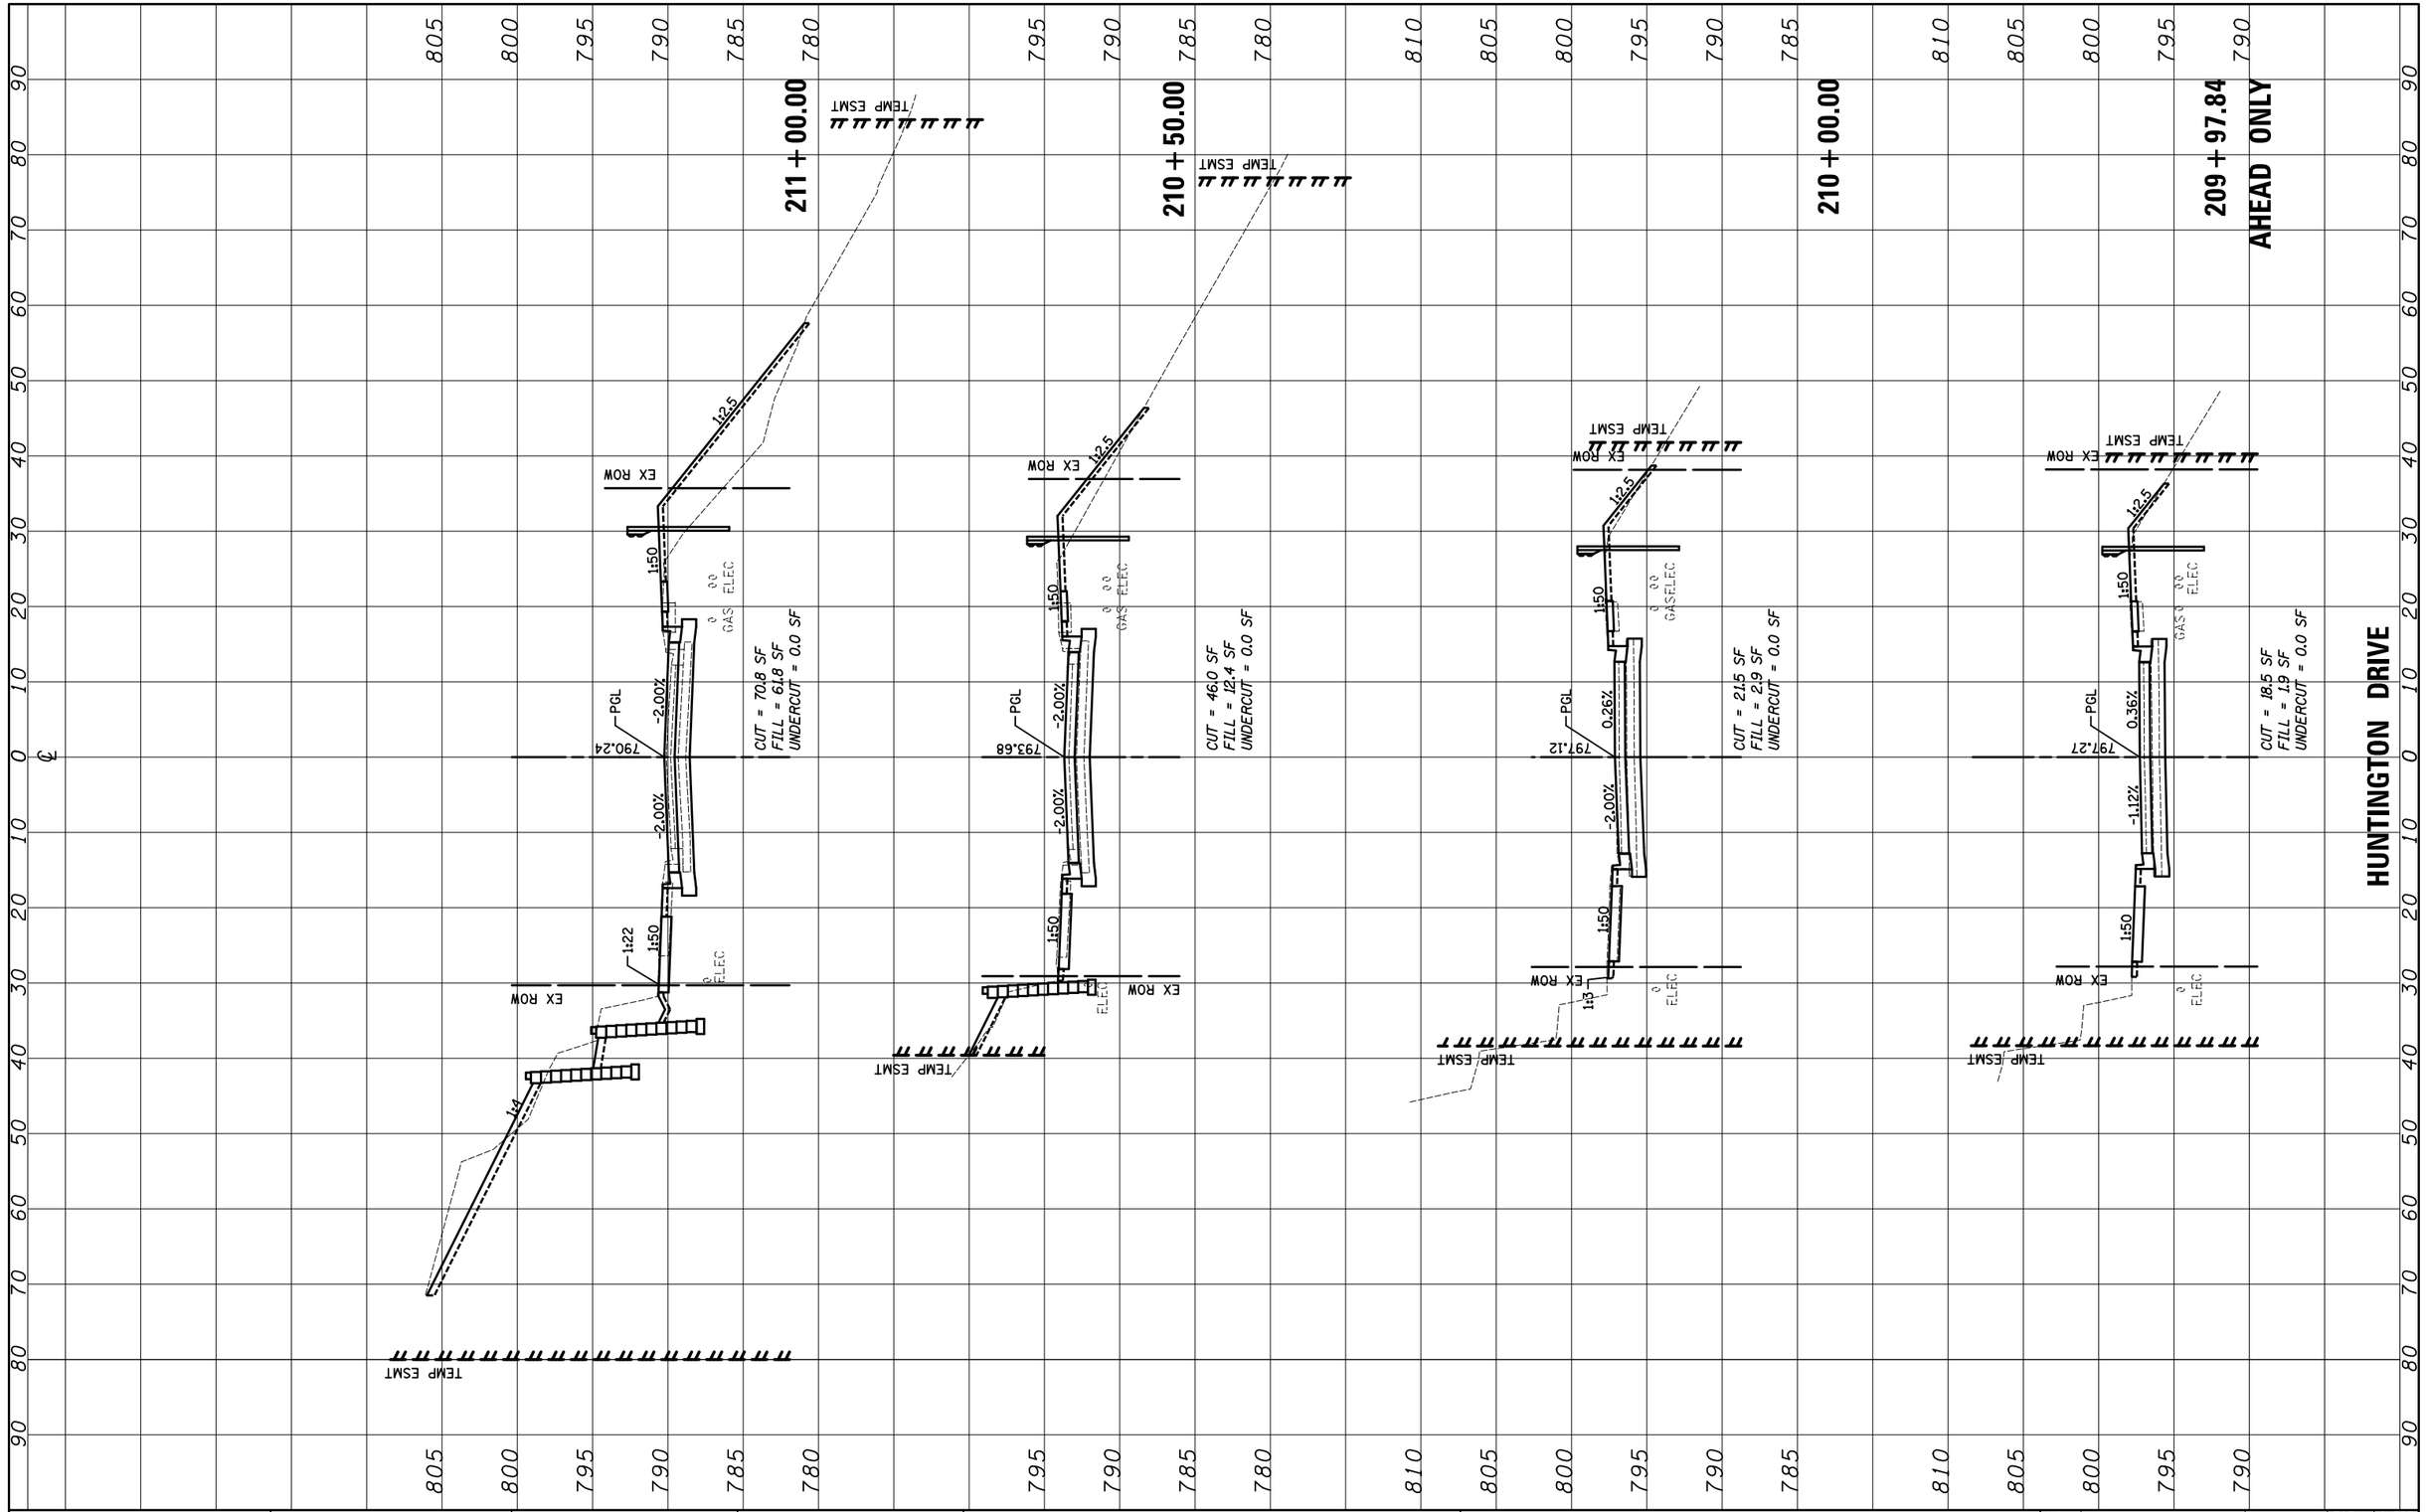

FILE NAME =	USER NAME = akw	DESIGNED - PML	REVISED -
...\D160F72-sht-xssht-05_Hunt.dgn		DRAWN - PML	REVISED -
	PLOT SCALE = 20.0000 ' / in.	CHECKED - GAB	REVISED -
	PLOT DATE = 5/2/2012	DATE - 5/3/2012	REVISED -

STATE OF ILLINOIS
DEPARTMENT OF TRANSPORTATION

CROSS SECTIONS

SCALE: 10'H: 5'V | SHEET NO. 1 OF 5 SHEETS | STA. 209+97.84 TO STA. 211+00.00

O.R. RTE.	SECTION	COUNTY	TOTAL SHEETS	SHEET NO.
0003	18A-2	MCHENRY	825	745
		CONTRACT NO. 60F72		
FED. ROAD DIST. NO. 1	ILLINOIS	FED. AID PROJECT		