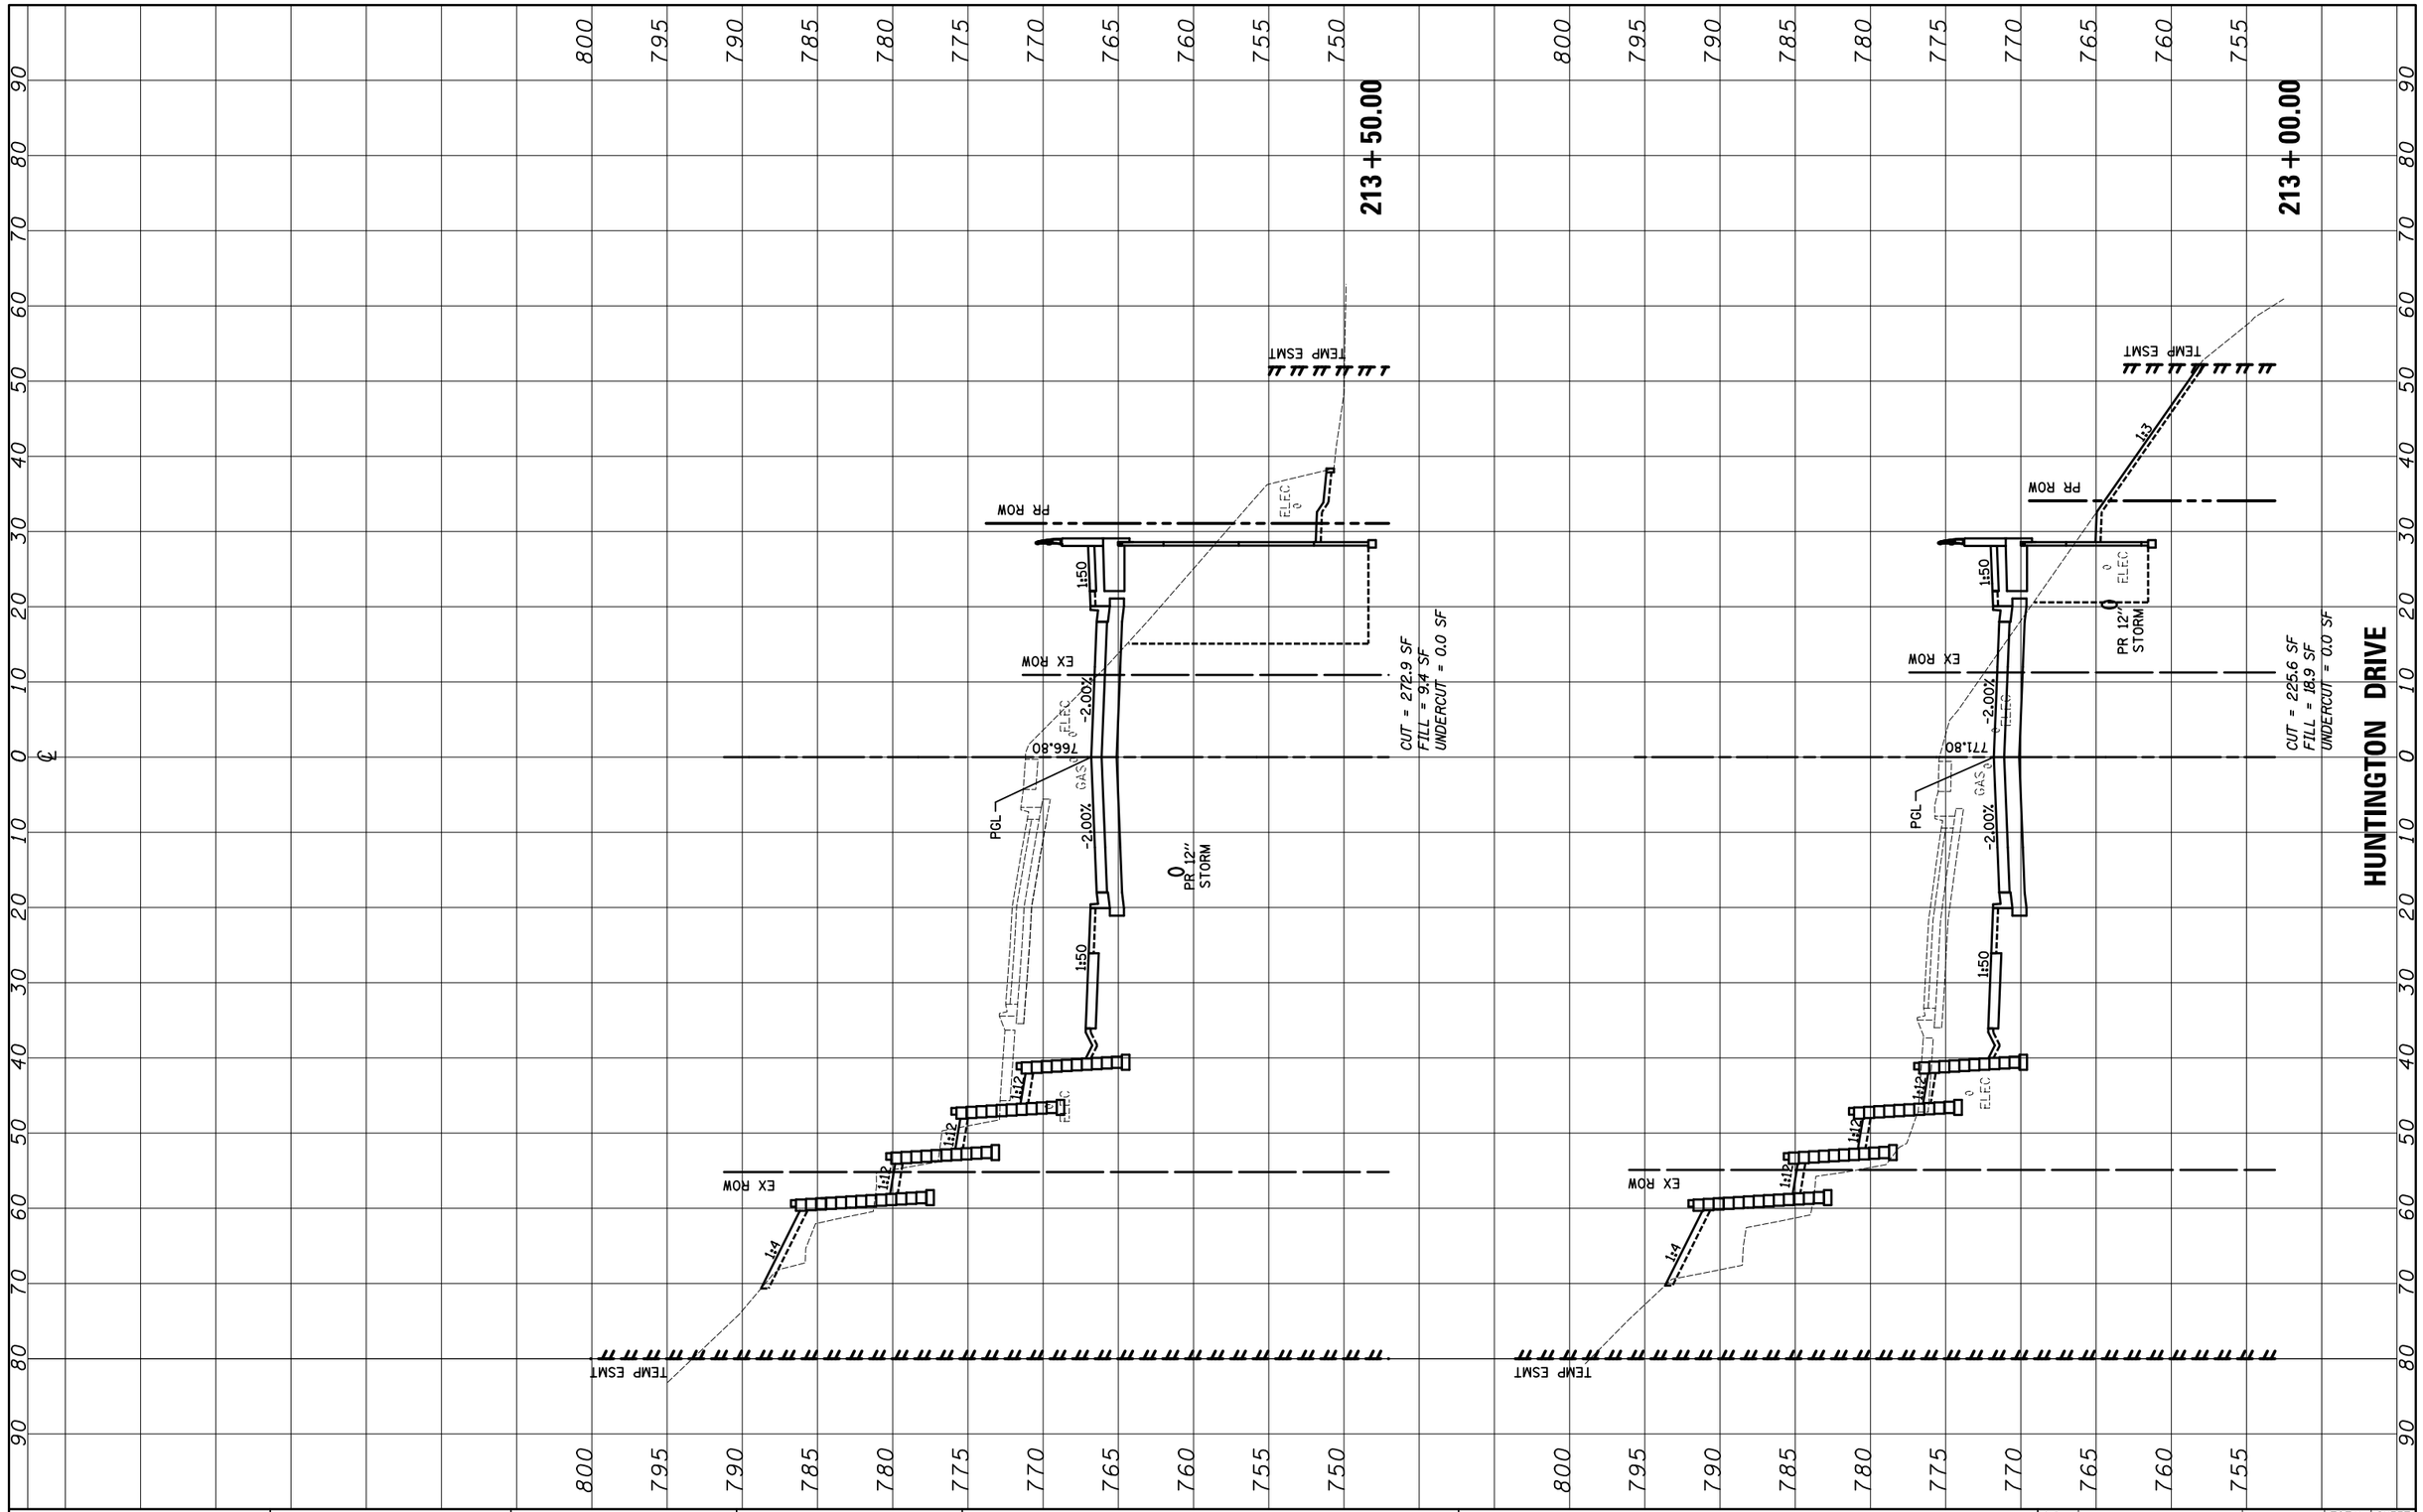

FINAL SURVEY

NOTE BOOK	SURVEYED	BY	DATE
NO.	PLOTTED		
	TEMPLATE		
	AREAS		
	AREAS CHECKED		

ORIGINAL SURVEY

NOTE BOOK	SURVEYED	BY	DATE
NO.	PLOTTED		
	TEMPLATE		
	AREAS		
	AREAS CHECKED		

FILE NAME = ...\D160F72-sht-xssht-05_Hunt.dgn	USER NAME = akw	DESIGNED - PML	REVISED -
		DRAWN - PML	REVISED -
	PLOT SCALE = 20.0000 ' / in.	CHECKED - GAB	REVISED -
	PLOT DATE = 5/2/2012	DATE - 5/3/2012	REVISED -

STATE OF ILLINOIS
DEPARTMENT OF TRANSPORTATION

CROSS SECTIONS

SCALE: 10'H: 5'V | SHEET NO. 3 OF 5 SHEETS | STA. 213+00.00 TO STA. 213+50.00

O.R. RTE.	SECTION	COUNTY	TOTAL SHEETS	SHEET NO.
0003	18A-2	MCHENRY	825	747

CONTRACT NO. 60F72

FED. ROAD DIST. NO. 1 | ILLINOIS | FED. AID PROJECT