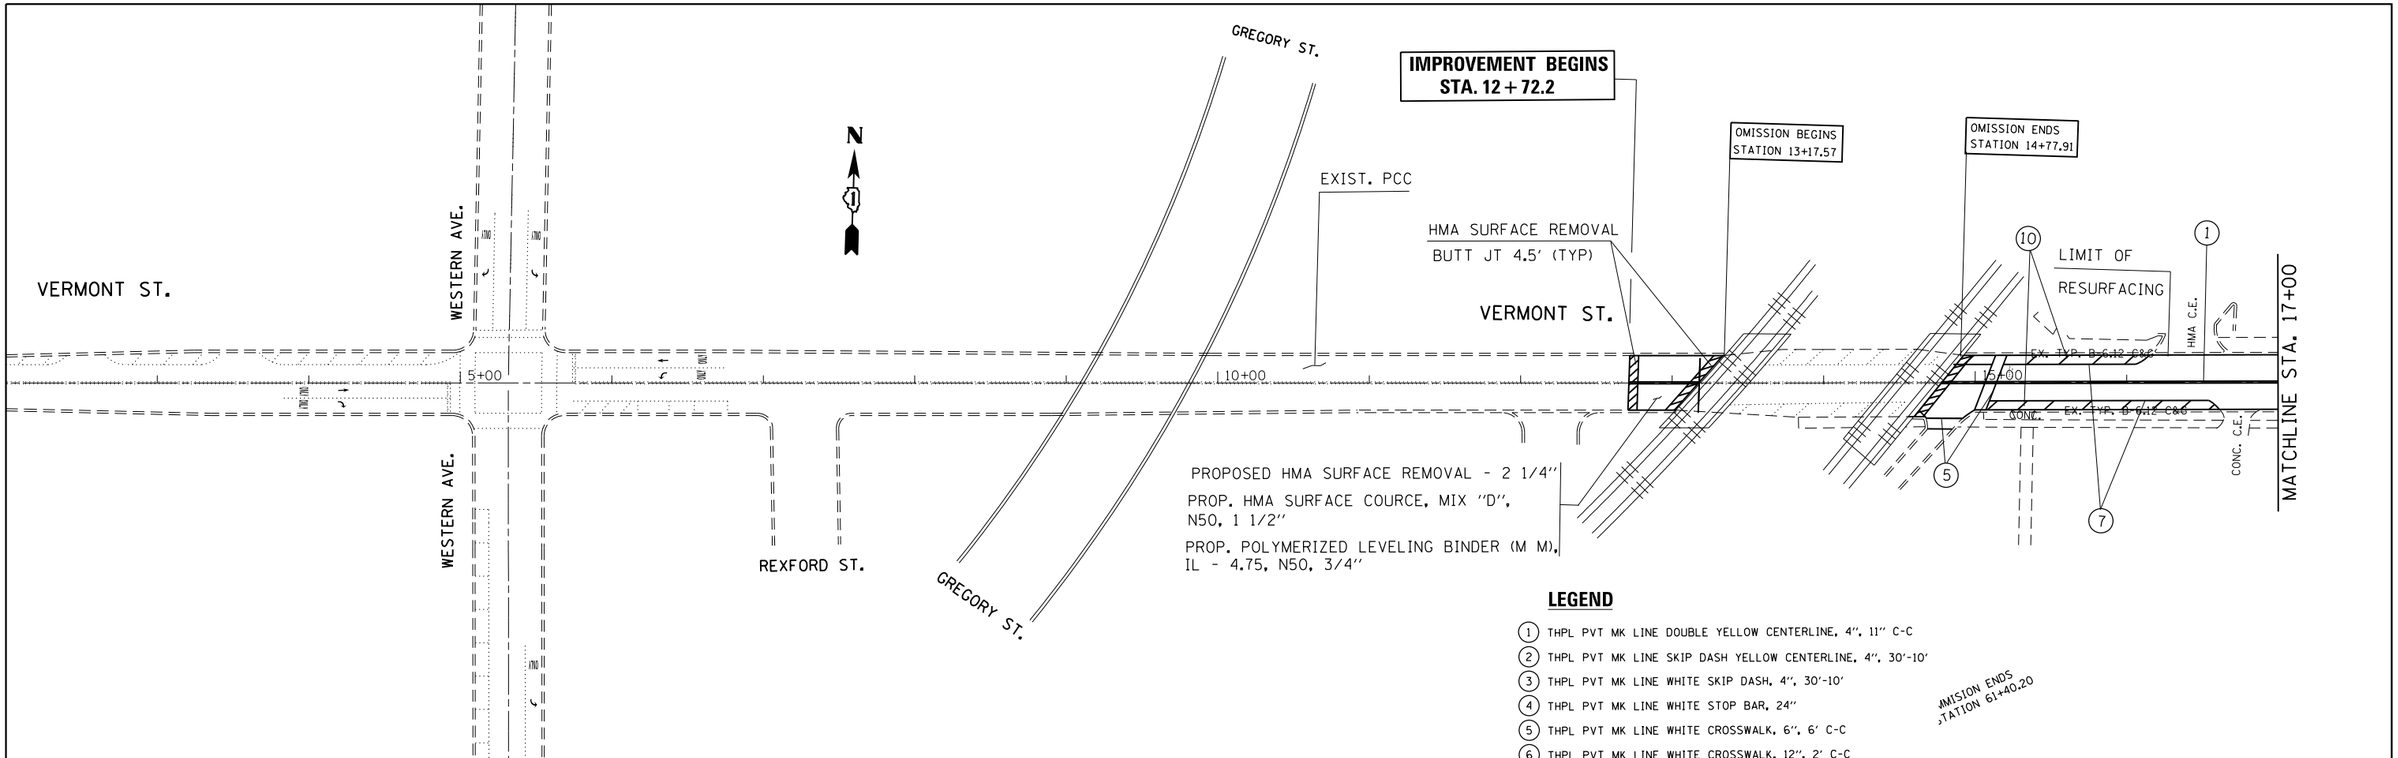

LEGEND

1. THPL PVT MK LINE DOUBLE YELLOW CENTERLINE, 4", 11" C-C
2. THPL PVT MK LINE SKIP DASH YELLOW CENTERLINE, 4", 30'-10'
3. THPL PVT MK LINE WHITE SKIP DASH, 4", 30'-10'
4. THPL PVT MK LINE WHITE STOP BAR, 24"
5. THPL PVT MK LINE WHITE CROSSWALK, 6", 6' C-C
6. THPL PVT MK LINE WHITE CROSSWALK, 12", 2' C-C
7. THPL PVT MK LINE WHITE EDGELINE, 4"
8. THPL PVT MK LINE WHITE LANE LINE, 6"
9. THPL PVT MK LINE YELLOW DIAGONAL, 45°, 12"
10. THPL PVT MK LINE WHITE DIAGONAL, 45°, 12"
11. THPL PVT MK LINE WHITE ISLAND LINE, 8"
12. THPL PVT MK LINE DOTTED, 6", 2'-6'
13. THPL PVT MK LINE LETTERS & SYMBOLS

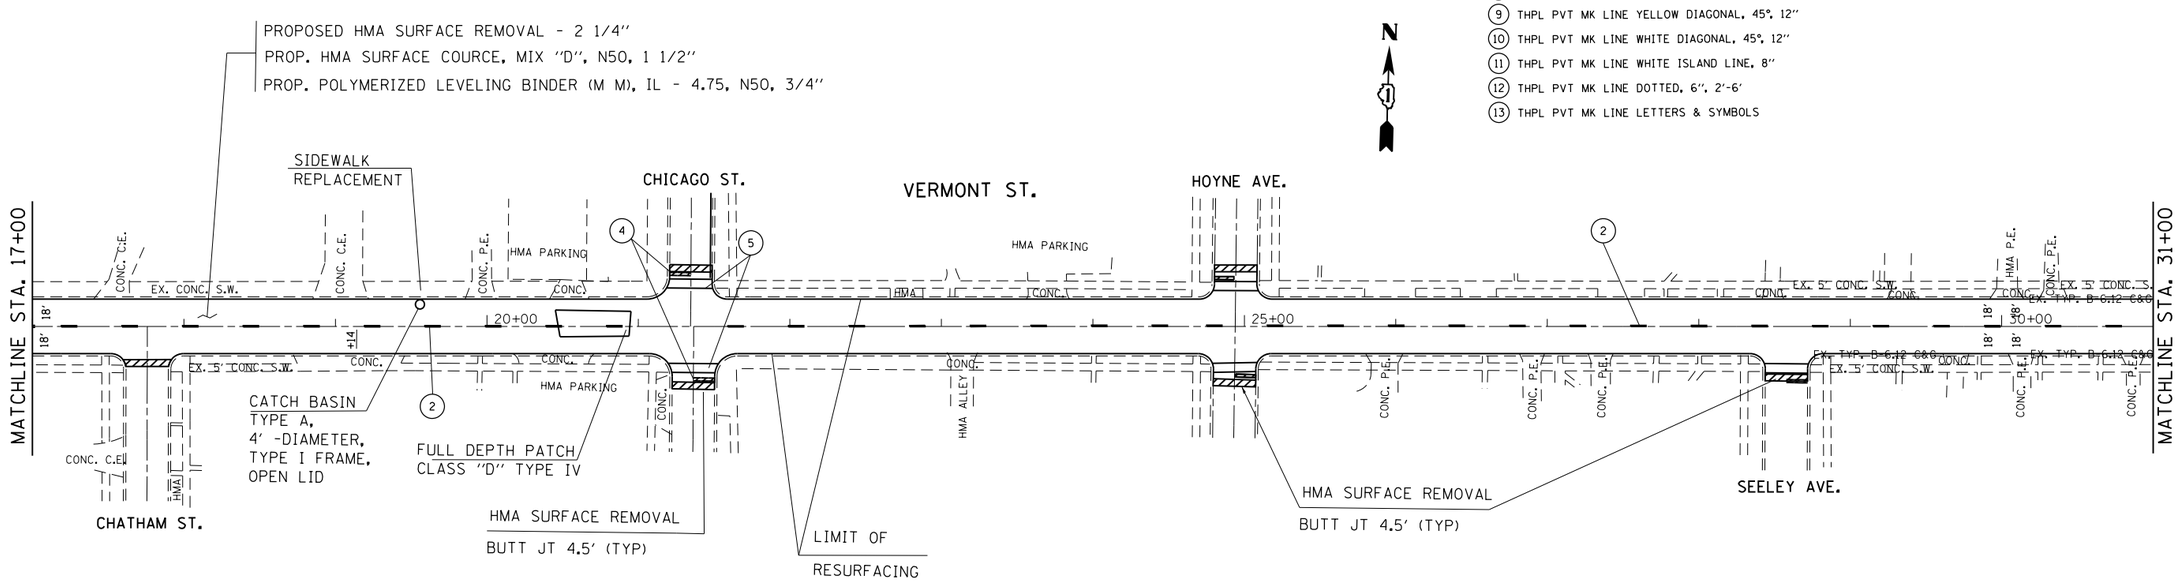

FILE NAME = c:\pw_work\pwidot\gorengautab\d0208754\D164010-sht-plan.dgn	USER NAME = gorengautab	DESIGNED -	REVISED -	STATE OF ILLINOIS DEPARTMENT OF TRANSPORTATION	VERMONT STREET WESTERN AVE TO 127-th ST	F.A.U. RTE.	SECTION	COUNTY	TOTAL SHEETS	SHEET NO.
		DRAWN -	REVISED -			1594	157 RS-2	COOK	25	6
	PLOT SCALE = 100.0000 ' / in.	CHECKED -	REVISED -					CONTRACT NO. 60L12		
	PLOT DATE = 4/9/2012	DATE -	REVISED -		SCALE: 1"=50' SHEET NO. OF SHEETS STA. 2+00.00 TO STA. 31+00.00			ILLINOIS FED. AID PROJECT		