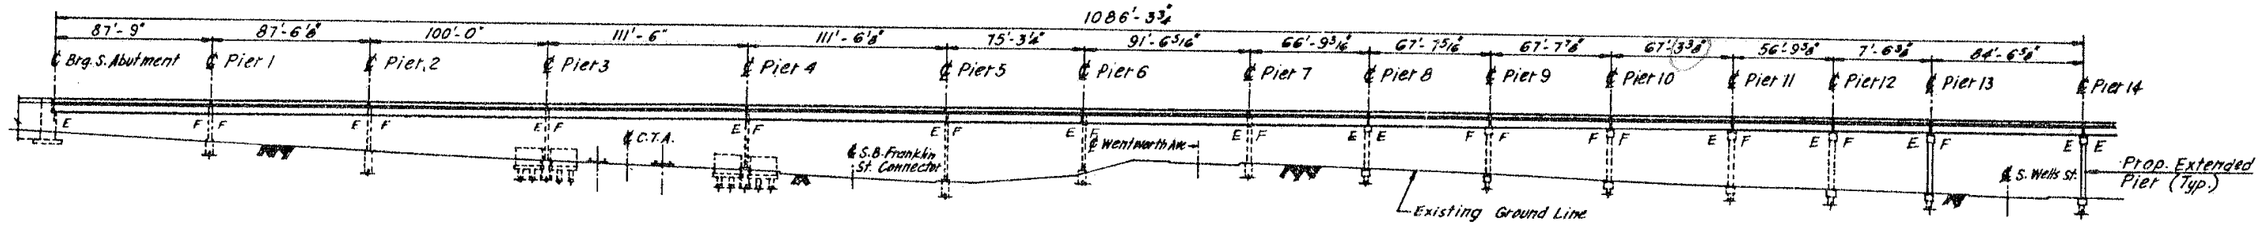

ELEVATION

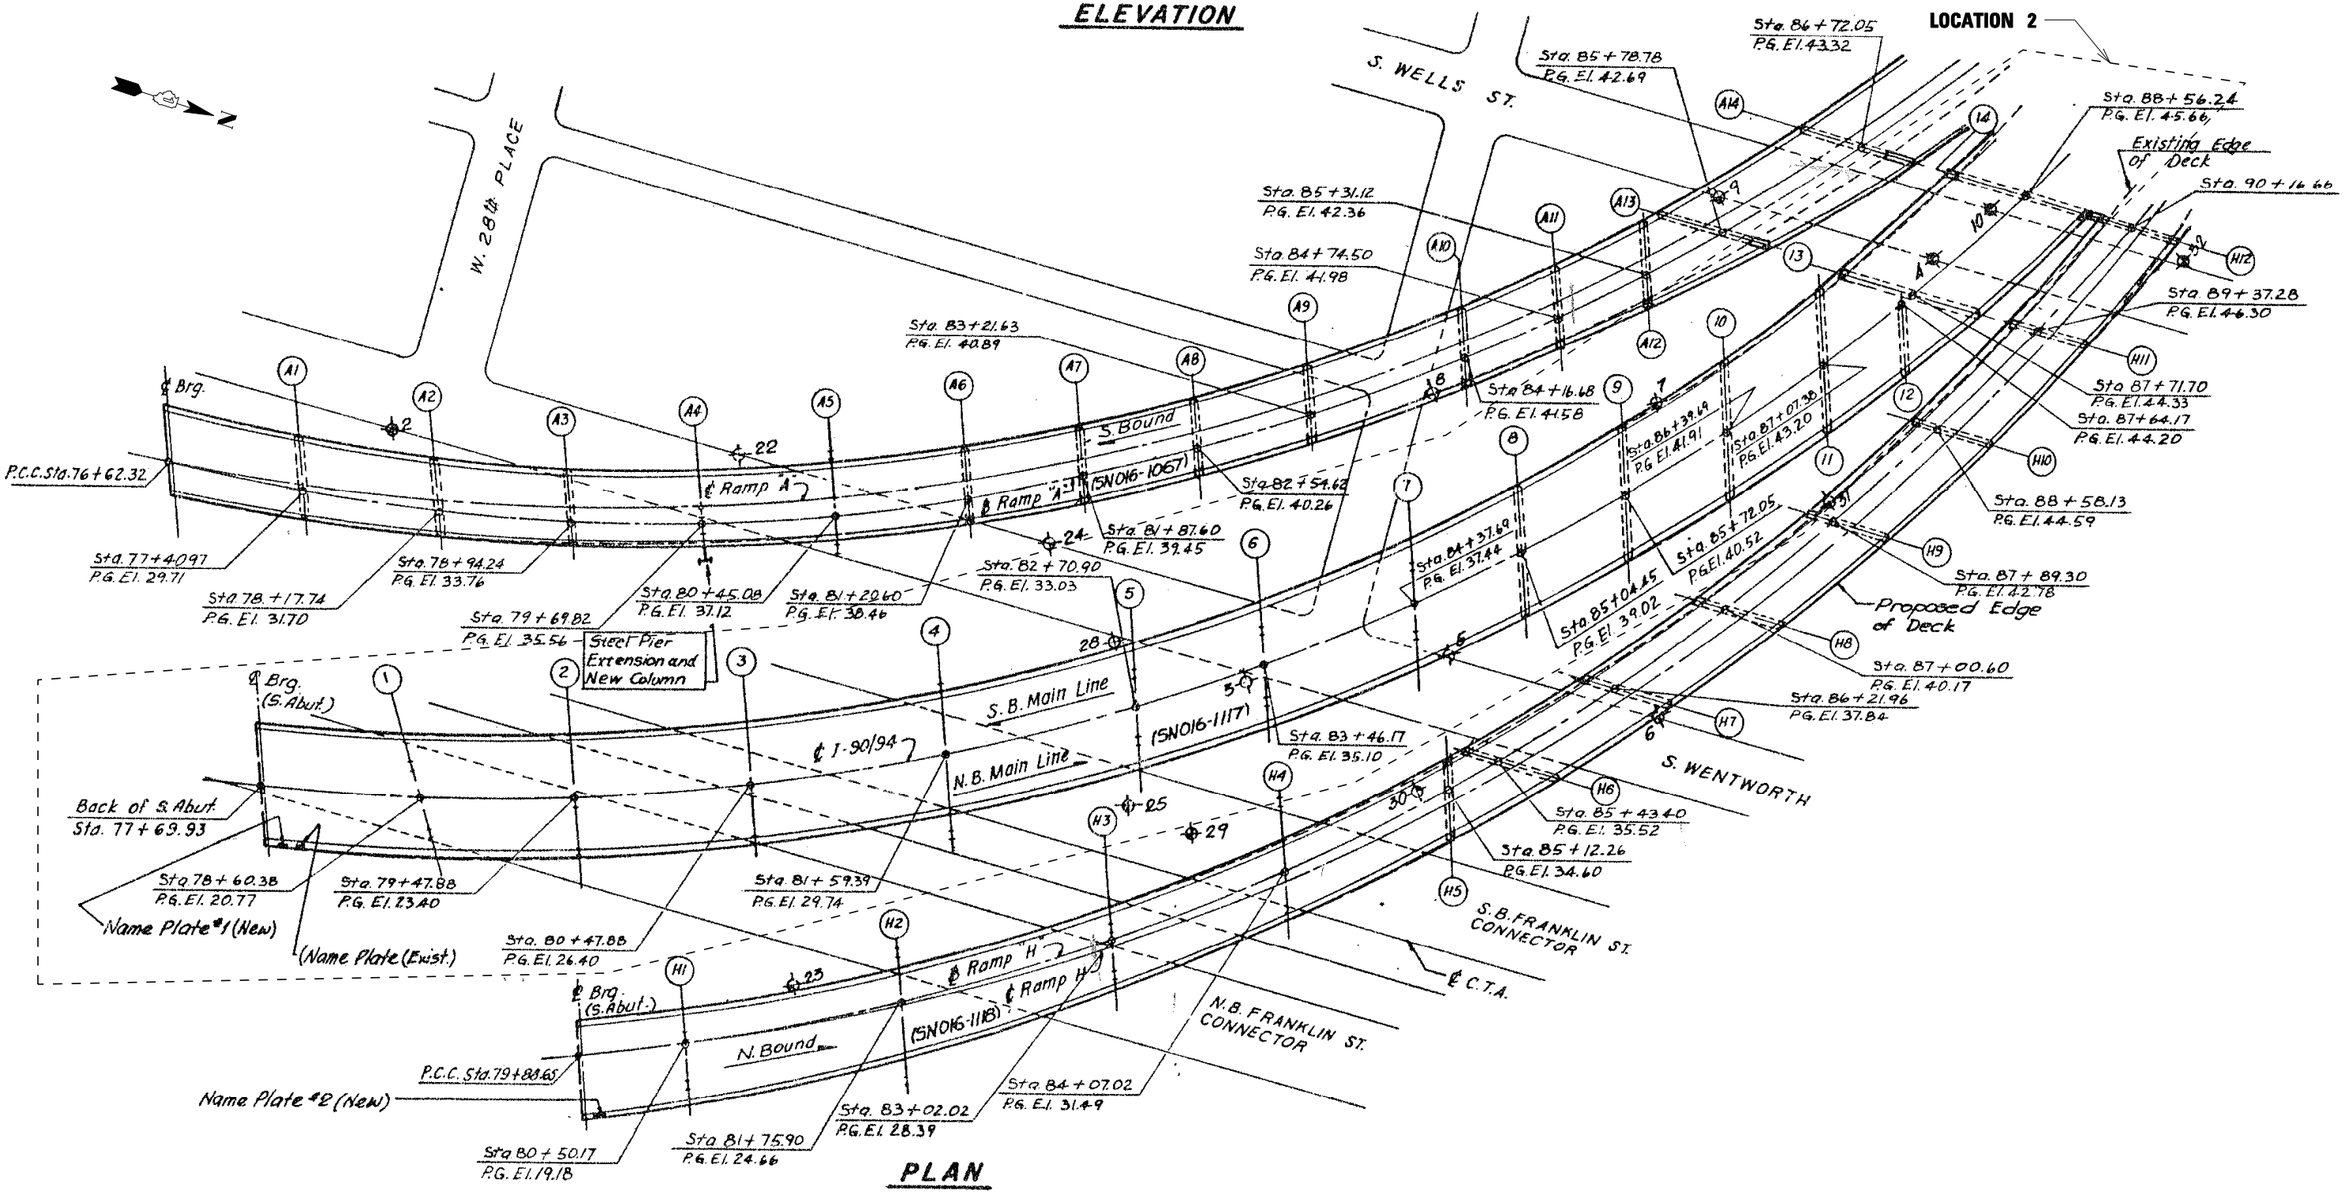

PLAN

FILE NAME =	USER NAME = aread	DESIGNED - AMR	REVISED -	STATE OF ILLINOIS DEPARTMENT OF TRANSPORTATION	GENERAL PLAN AND ELEVATION 1 – LOCATION 2 STRUCTURE NO. 016–1117			F.A.I. RTE.	SECTION	COUNTY	TOTAL SHEETS	SHEET NO.
		DRAWN - AMR	REVISED -					90/94	2011-057-BP	COOK	98	22
	PLOT SCALE = 2.0000 ' / IN.	CHECKED - JMH	REVISED -							CONTRACT NO. 60P73		
	PLOT DATE = 3/29/2012	DATE - MARCH, 2012	REVISED -		SCALE: NTS	SHEET NO. 1 OF 39 SHEETS	STA. TO STA.			ILLINOIS	FED. AID PROJECT	

$FILE$