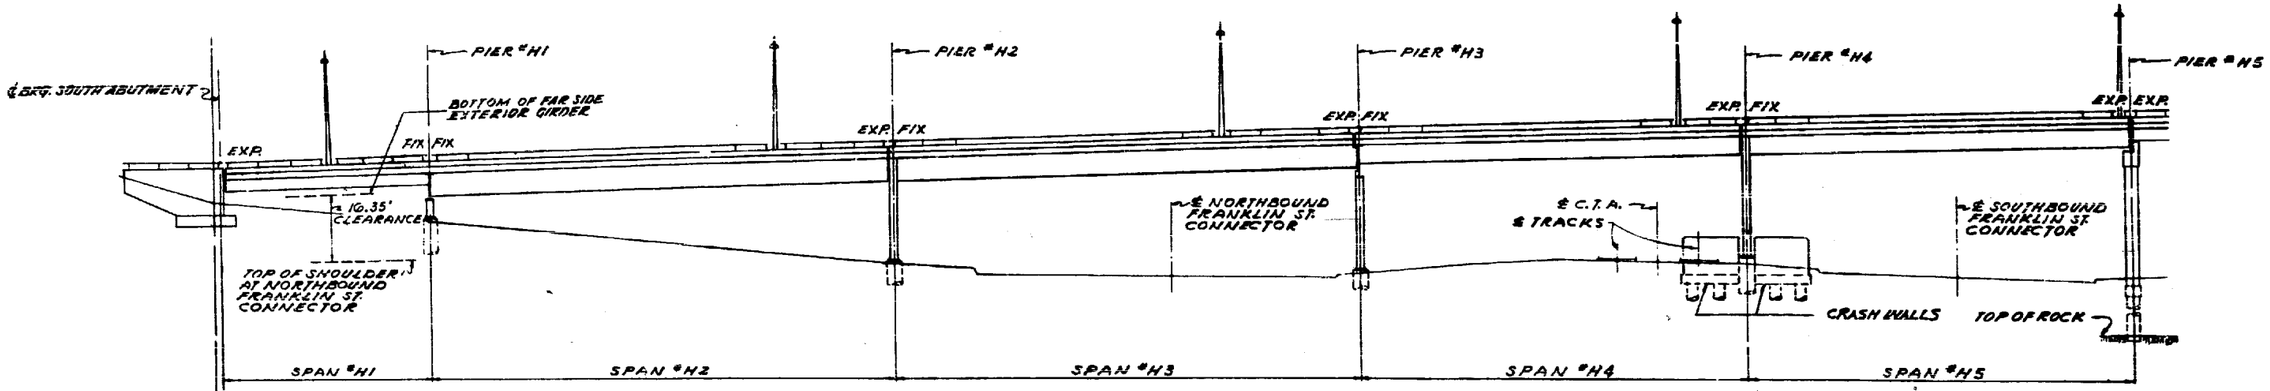

NORTH ELEVATION OF SPANS #H1 TO #H5

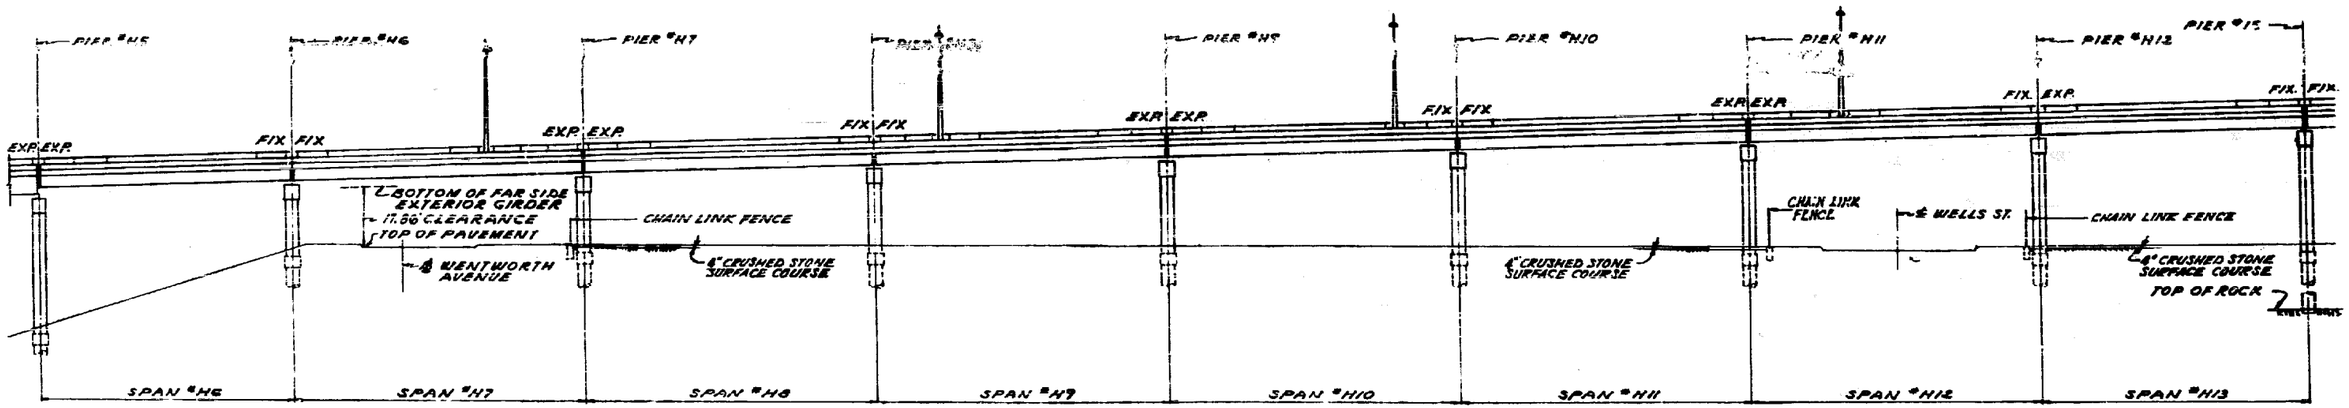

NORTH ELEVATION OF SPANS #H6 TO #H13

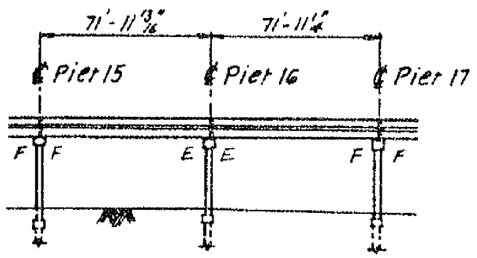

ELEVATION

FILE NAME =	USER NAME = aread	DESIGNED - AMR	REVISED -	STATE OF ILLINOIS DEPARTMENT OF TRANSPORTATION	GENERAL ELEVATION – LOCATION 3 STRUCTURE NO. 016-1118	F.A.I. RTE.	SECTION	COUNTY	TOTAL SHEETS	SHEET NO.
		DRAWN - AMR	REVISED -			90/94	2011-057-BP	COOK	98	63
	PLOT SCALE = 2.0000 ' / IN.	CHECKED - JMH	REVISED -					CONTRACT NO. 60P73		
	PLOT DATE = 3/29/2012	DATE - MARCH, 2012	REVISED -		SCALE: NTS SHEET NO. 3 OF 21 SHEETS STA. TO STA.			ILLINOIS FED. AID PROJECT		

$FILEL$