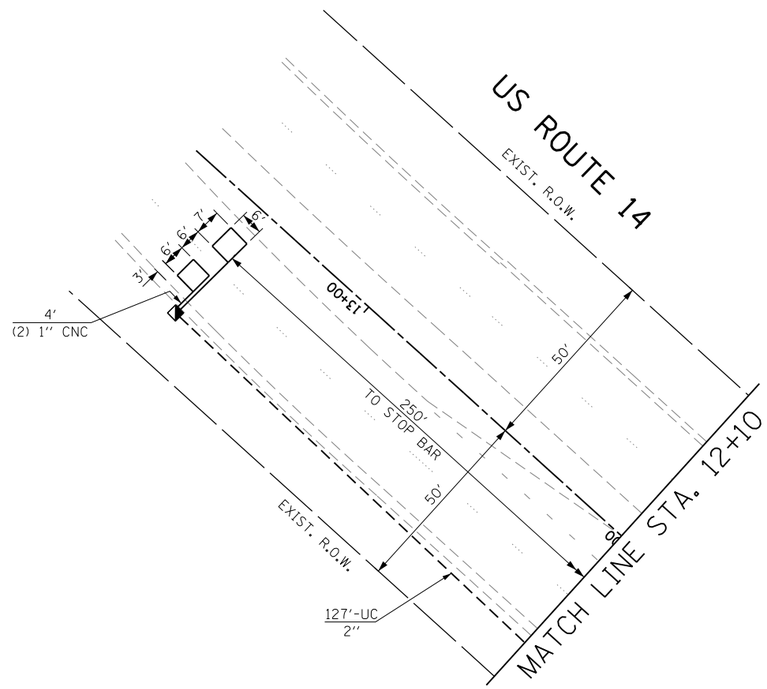

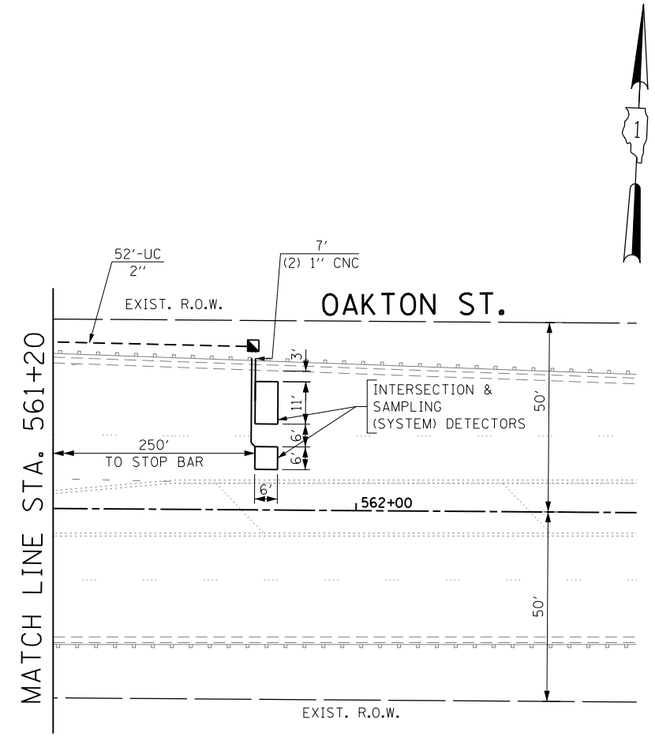

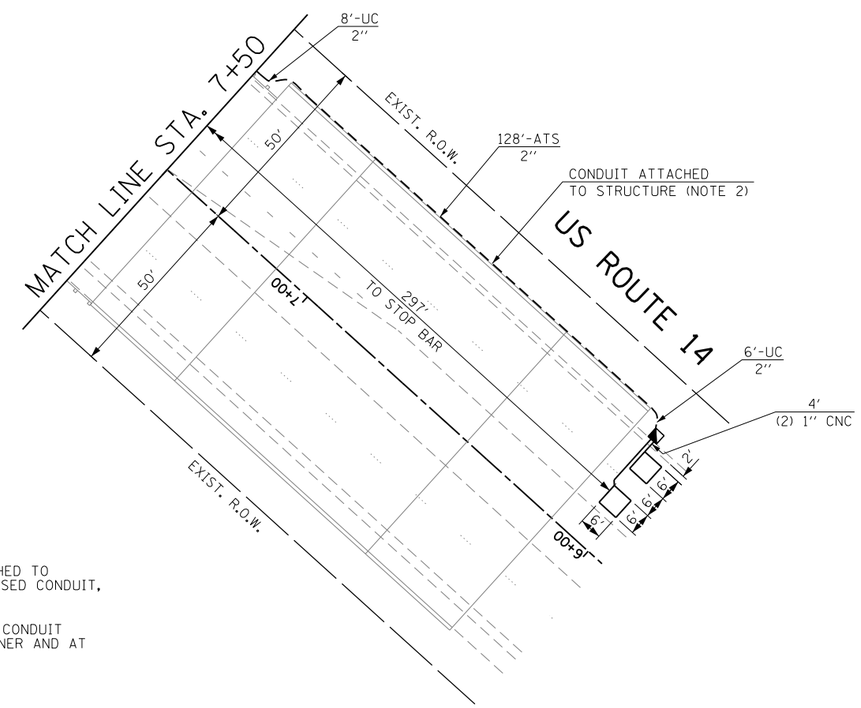

NOTE 1: THE REMOVAL OF EXISTING CONDUIT, ATTACHED TO STRUCTURE SHALL BE INCIDENTAL TO PROPOSED CONDUIT, ATTACHED TO STRUCTURE.

NOTE 2: THE CONTRACTOR SHALL INSTALL A NEW 2'' CONDUIT ATTACHED TO STRUCTURE IN THE SAME MANNER AND AT LOCATION AS THE EXISTING CONDUIT.

THE TRAFFIC SIGNAL CONTROL EQUIPMENT FOR THIS PROJECT SHALL BE "EAGLE" TO MATCH THE EXISTING ADJACENT SYSTEM.

FILE NAME = $FILEL$	USER NAME = _GAI_	DESIGNED - MA, PKG	REVISED -	STATE OF ILLINOIS DEPARTMENT OF TRANSPORTATION	TRAFFIC SIGNAL INSTALLATION PLAN US ROUTE 14 (CALDWELL AVE.) AT OAKTON ST. (SHEET 2 OF 2)	F.A.U. RTE.	SECTION	COUNTY	TOTAL SHEETS	SHEET NO.
		DRAWN - EA, SM, MG	REVISED -			3524	2011-210-TS	COOK	089	057
	PLOT SCALE = $SCALE$	CHECKED - PKG	REVISED -				FINAL	CONTRACT NO. 60R44		
	PLOT DATE = 3/21/2012	DATE - 03/21/2012	REVISED -		SCALE: 1''=20' SHEET NO. OF SHEETS STA. TO STA.	FED. ROAD DIST. NO. _	ILLINOIS	FED. AID PROJECT		