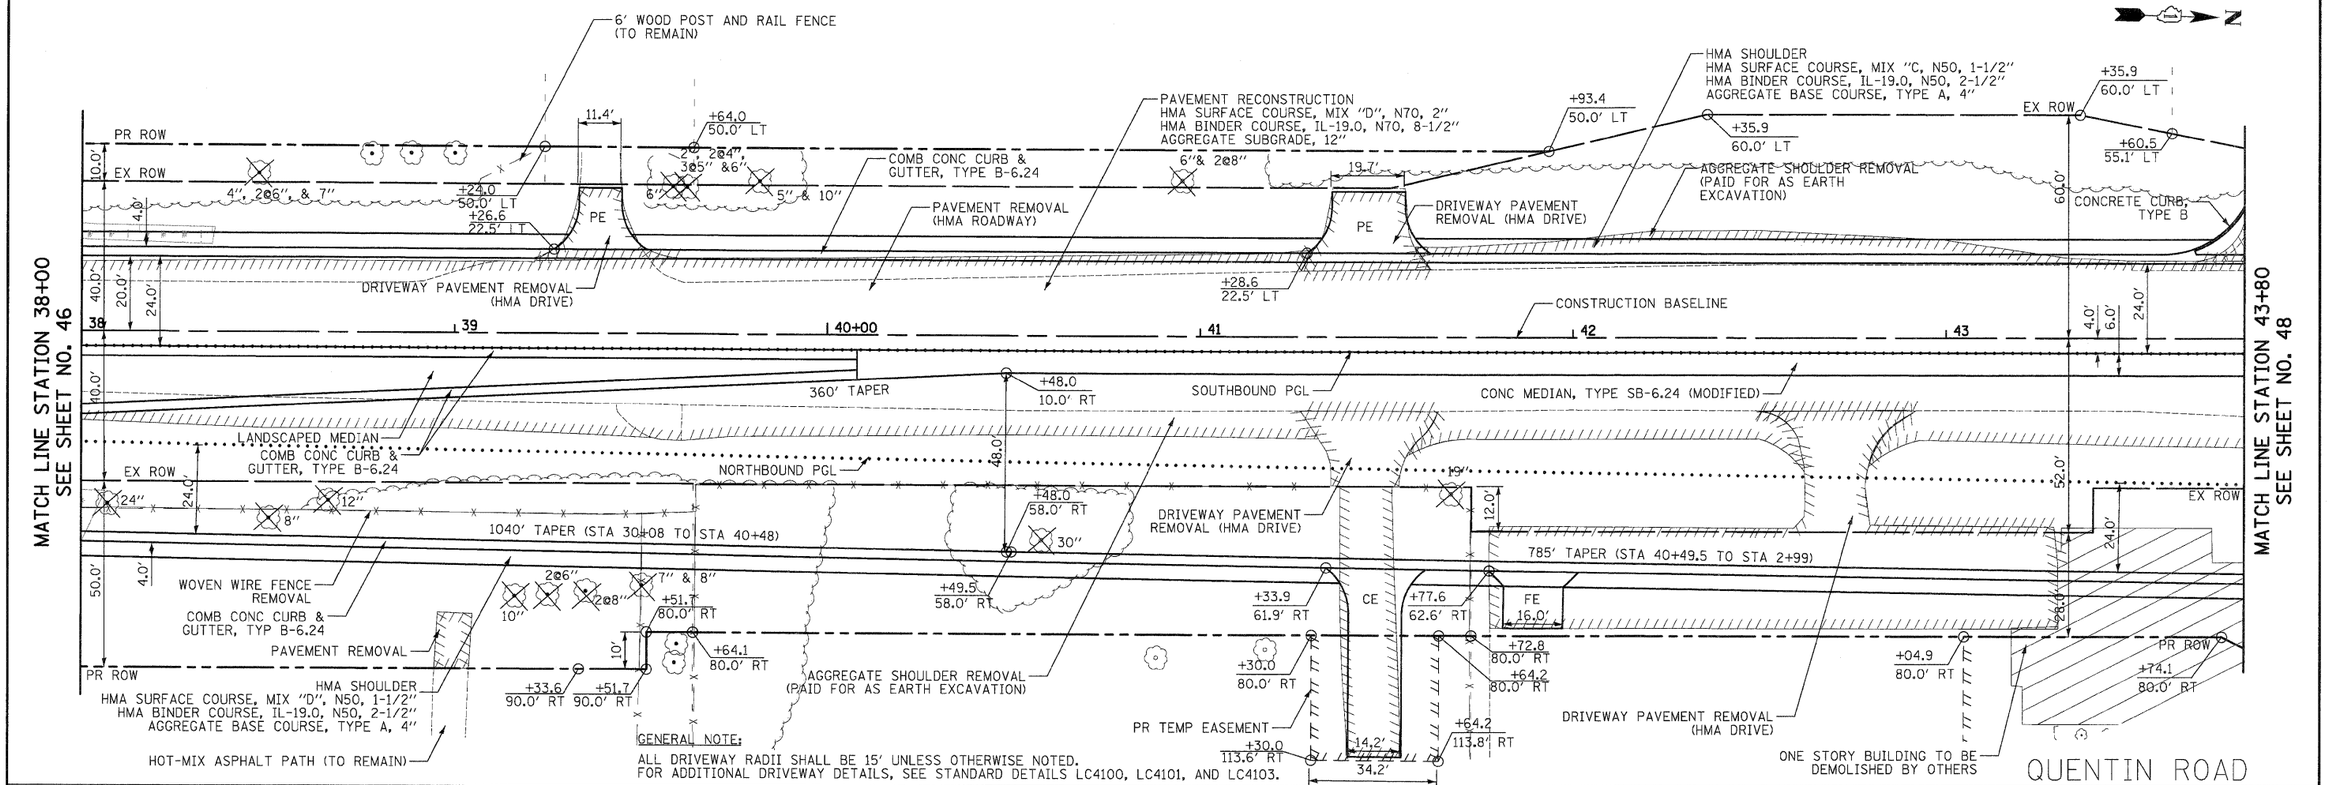

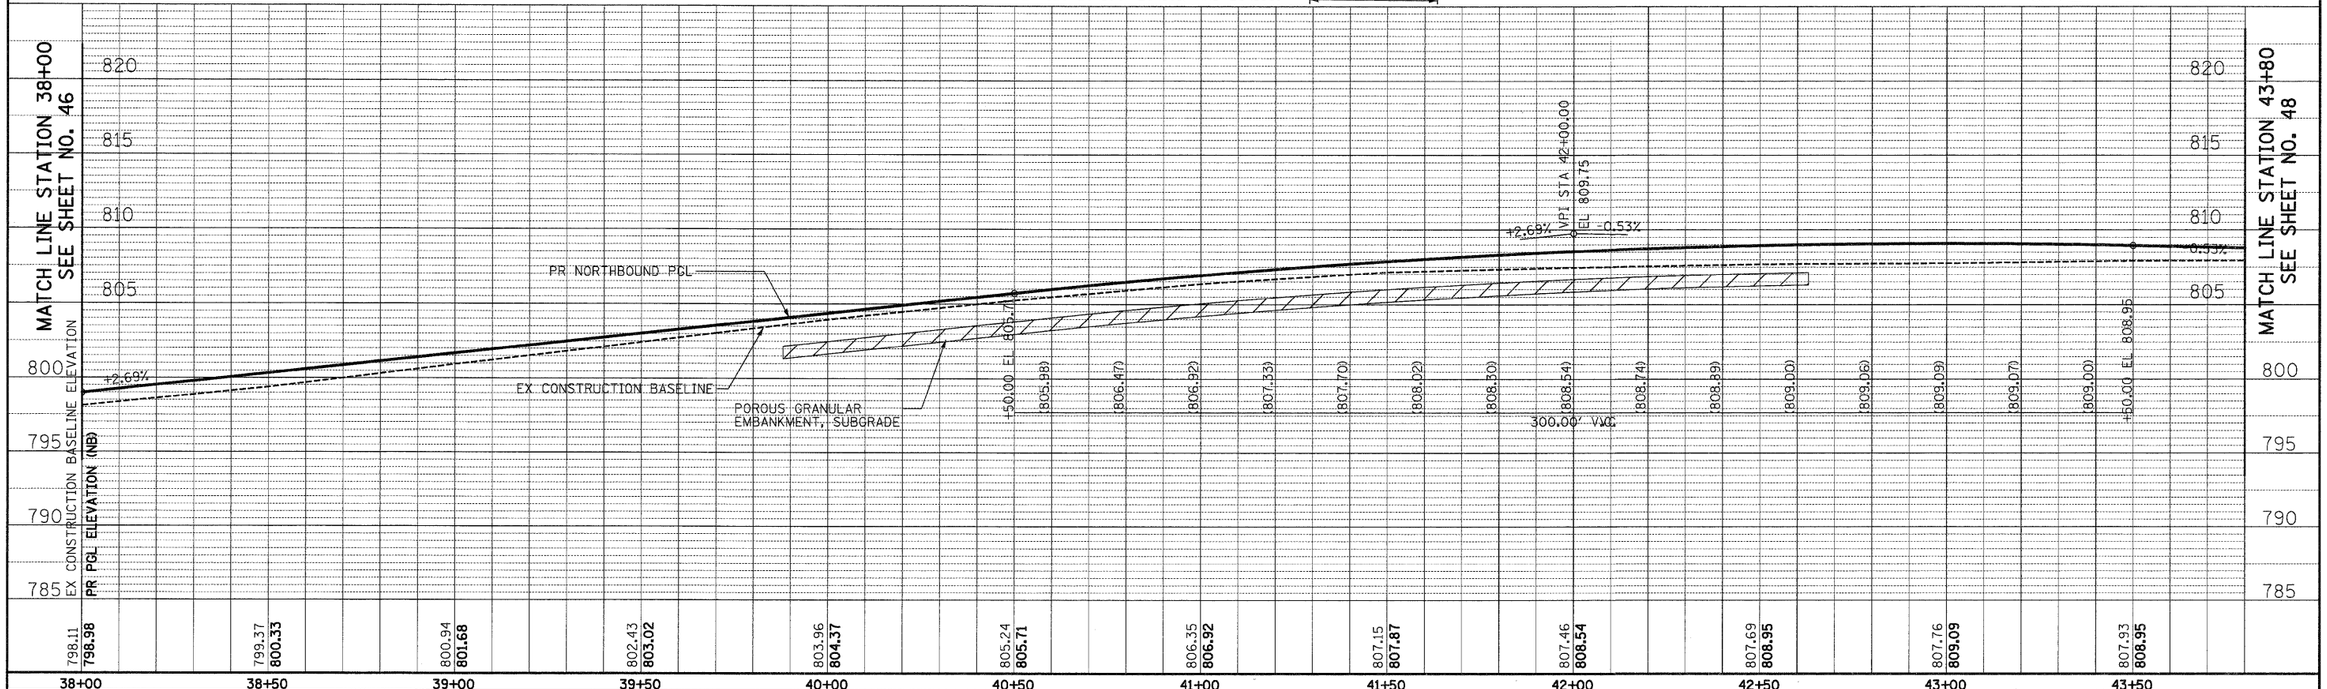

CIVILTECH	450 E Devon Ave, Suite 300 Itasca, Illinois 60143 Tel: 630.773.3900 Fax: 630.773.3975 www.civiltechinc.com	DESIGNED - JRR DRAWN - JRR CHECKED - RTM DATE - 10/24/2011	REVISED - REVISED - REVISED - REVISED -

STATE OF ILLINOIS
DEPARTMENT OF TRANSPORTATION

SCALES
VERT. 0 5 10
HORIZ. 0 20 40

PLAN AND PROFILE

SHEET NO. 5 OF 13 SHEETS STA. 38+00 TO STA. 43+80

F.A.U. RTE.	SECTION	COUNTY	TOTAL SHEETS	SHEET NO.
364	02-00051-08-WR	LAKE	188	47
		CONTRACT NO. 63649		
FED. ROAD DIST. NO. 1	ILLINOIS	FED. AID PROJECT		

FINAL SURVEY — SURVEYED / PLOTTED / TEMPLATE / AREAS — BY / DATE — NOTE BOOK / PAGE / AREAS — NO. / AREAS CHECKED

ORIGINAL SURVEY — SURVEYED / PLOTTED / TEMPLATE / AREAS — BY / DATE — NOTE BOOK / AREAS — NO. / AREAS CHECKED