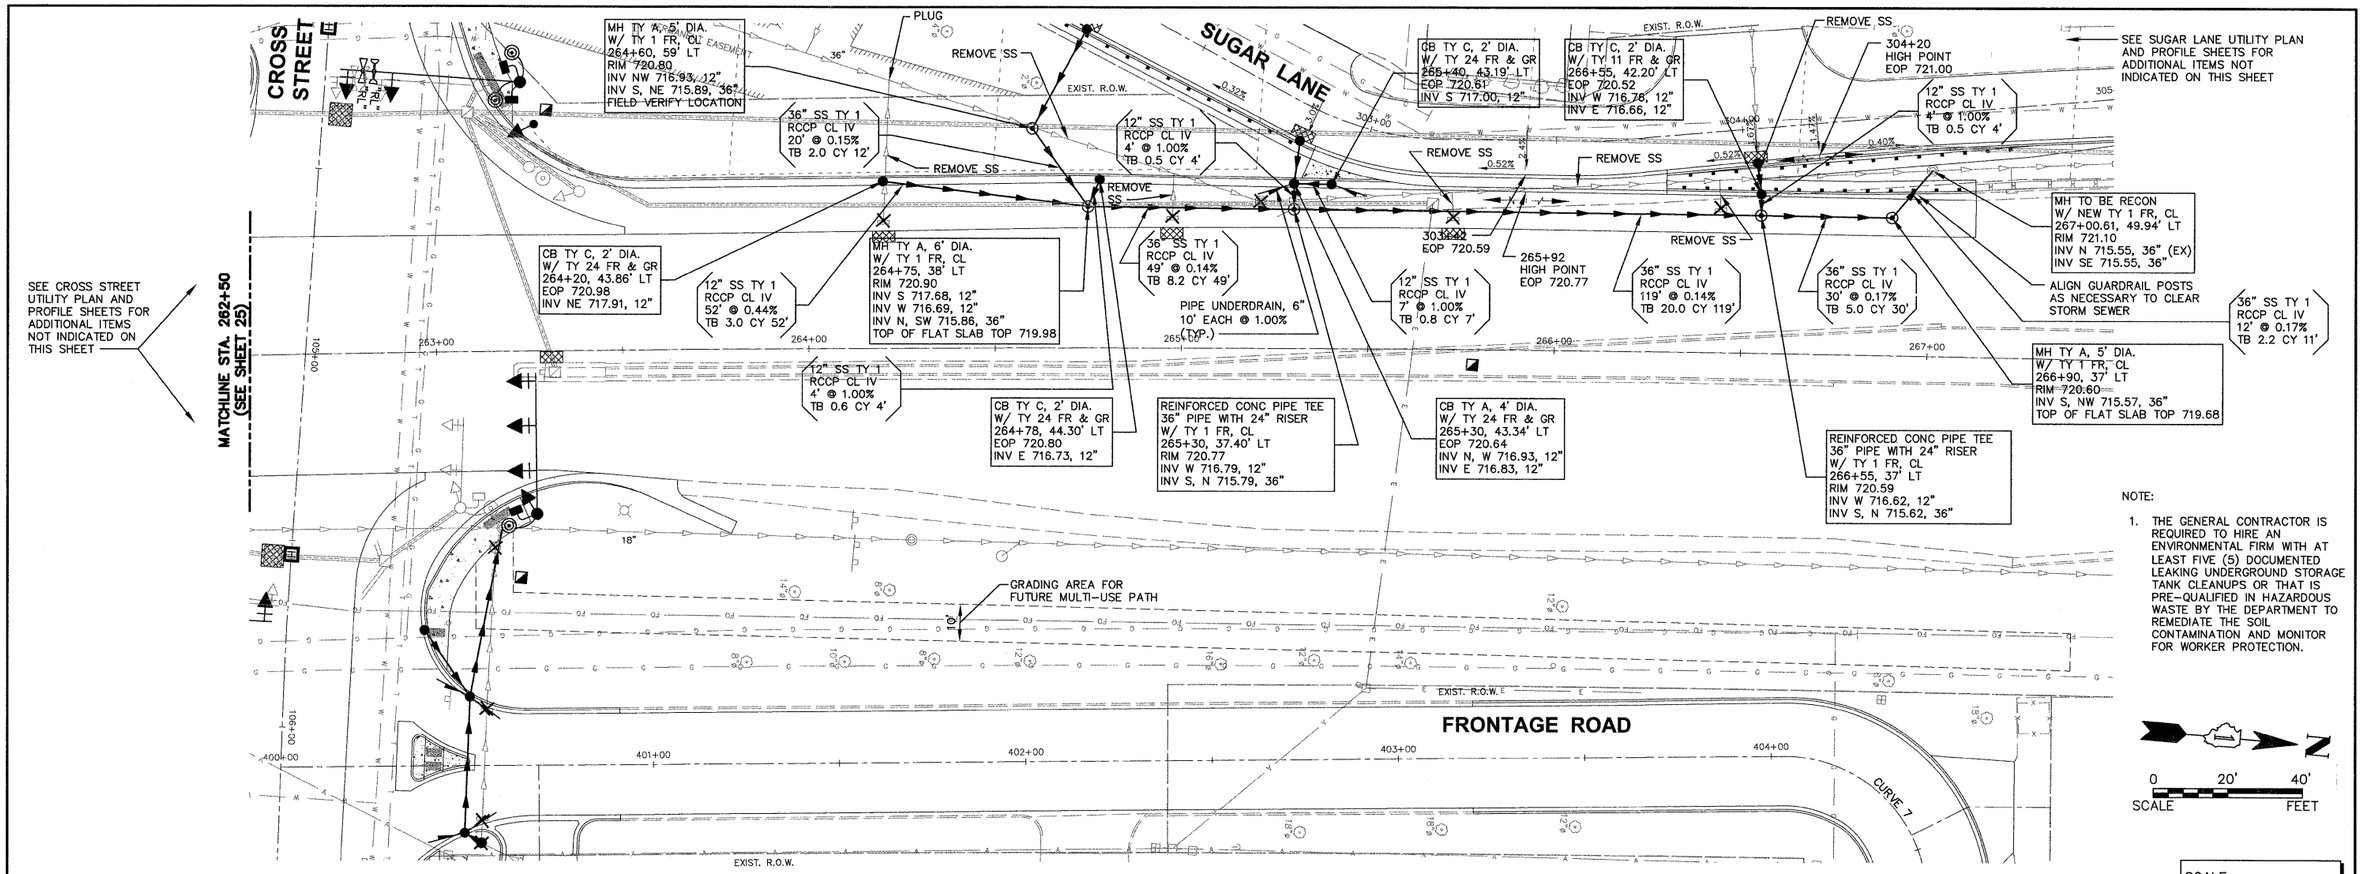

NOTE:

1. THE GENERAL CONTRACTOR IS REQUIRED TO HIRE AN ENVIRONMENTAL FIRM WITH AT LEAST FIVE (5) DOCUMENTED LEAKING UNDERGROUND STORAGE TANK CLEANUPS OR THAT IS PRE-QUALIFIED IN HAZARDOUS WASTE BY THE DEPARTMENT TO REMEDIATE THE SOIL CONTAMINATION AND MONITOR FOR WORKER PROTECTION.

0 20' 40'
SCALE FEET

SCALE:
HORIZONTAL 1" = 20'
VERTICAL 1" = 5'

IL ROUTE 47

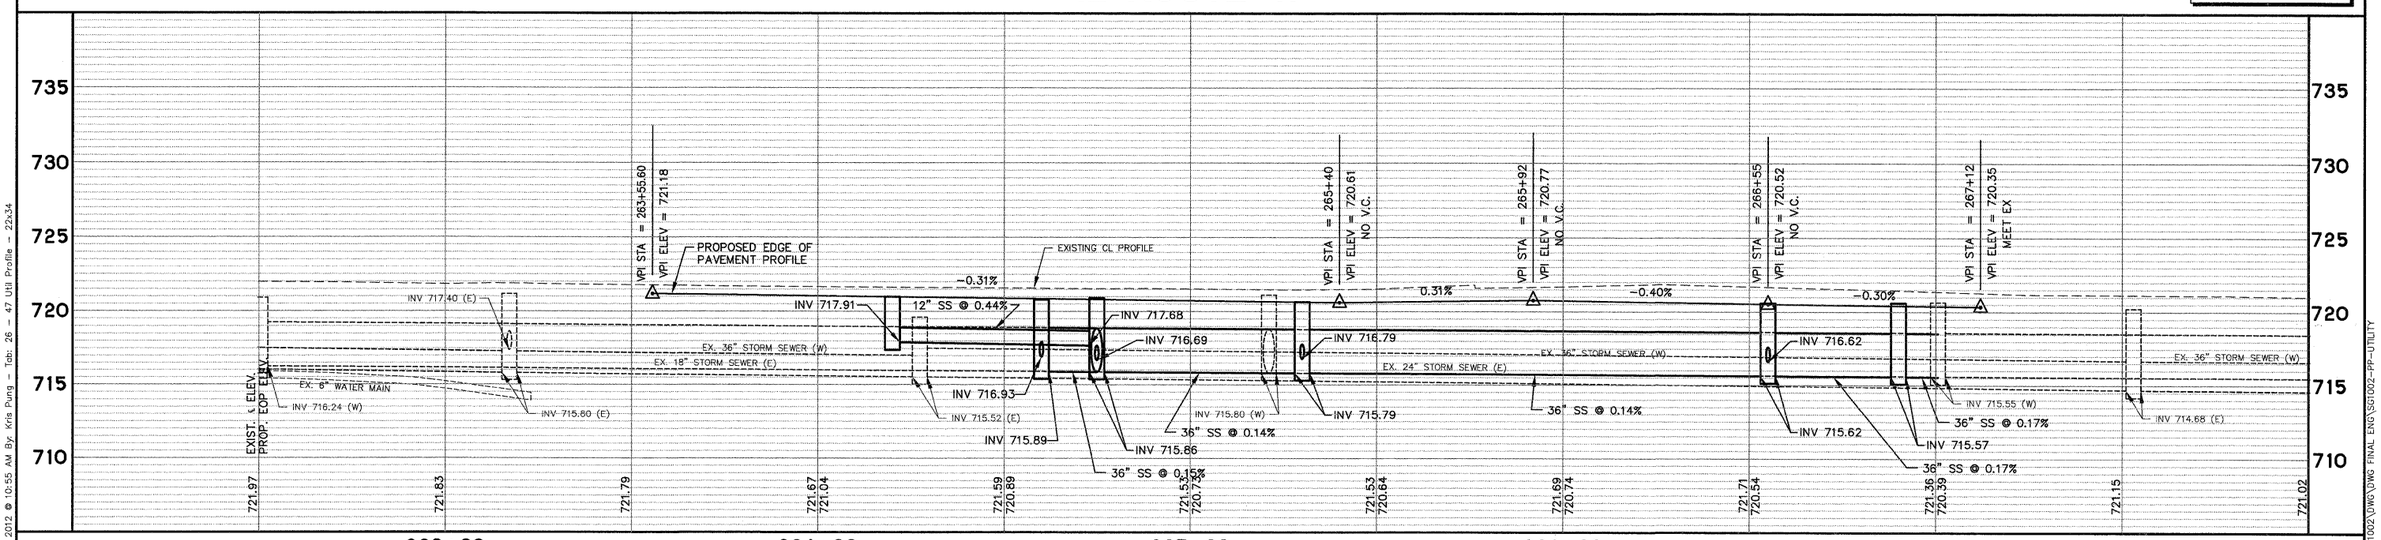

COPYRIGHT © 2012 ENGINEERING ENTERPRISES, INC.

Engineering Enterprises, Inc.
CONSULTING ENGINEERS
52 Wheeler Road
Sugar Grove, Illinois 60554
630.466.6700 / www.eeiweb.com

USER NAME =	DESIGNED -	REVISED -
	DRAWN -	REVISED -
PLOT SCALE =	CHECKED -	REVISED -
PLOT DATE =	DATE -	REVISED -

STATE OF ILLINOIS
DEPARTMENT OF TRANSPORTATION

IL. ROUTE 47 - UTILITY PLAN AND PROFILE

SCALE: 1"=20' | SHEET NO. 2 OF 5 SHEETS | STA. 262+50 TO STA. 267+50

F.A.P. RTE.	SECTION	COUNTY	TOTAL SHEETS	SHEET NO.
326	10-00023-00-ES	KANE	70	26
		CONTRACT NO.63700		
FED. ROAD DIST. NO. 1	ILLINOIS	FED. AID PROJECT NO. M-9003(717)		

Plotted: February 20, 2012 @ 10:55 AM By: Kris Pung — Tab: 26 — 47 Util Profile — 22x34

Path: H:\SDSKPROJ\SG1002\DWG\DWG FINAL ENG\SG1002-PP-UTILITY