CONTRACT 63703

HOT-MIX ASPHALT MIXTURE REQUIREMENTS:

MIXTURE TYPE	AIR VOIDS @Ndes
STREETS	
HOT-MIX ASPHALT SURFACE COURSE, MIX "D", N70 (IL 9.5mm) 1 3/4"	4% @ 70 Gyr.
POLYMERIZED LEVELING BINDER (MACHINE METHOD), IL-4.75, N50 1"	3.5% @ 50 Gyr.
PATCHING CLASS D PATCHES (HMA BINDER IL-19mm) 5" (IN 2 LIFTS)	4% @ 70 Gyr.

THE UNIT WEIGHT USED TO CALCULATE ALL HMA SURFACE MIXTURE QUANTITIES IS 112 LBS/SQ YD/IN.

THE "AC TYPE" FOR POLYMERIZED HMA MIXES SHALL BE "SBS/SBR PG 76 -22" AND FOR NON-POLYMERIZED HMA THE "AC TYPE" SHALL BE "PG 64 -22" UNLESS MODIFIED BY DISTRICT ONE SPECIAL PROVISIONS.

FOR "PERCENT OF RAP" SEE DISTRICT ONE SPECIAL PROVISIONS.

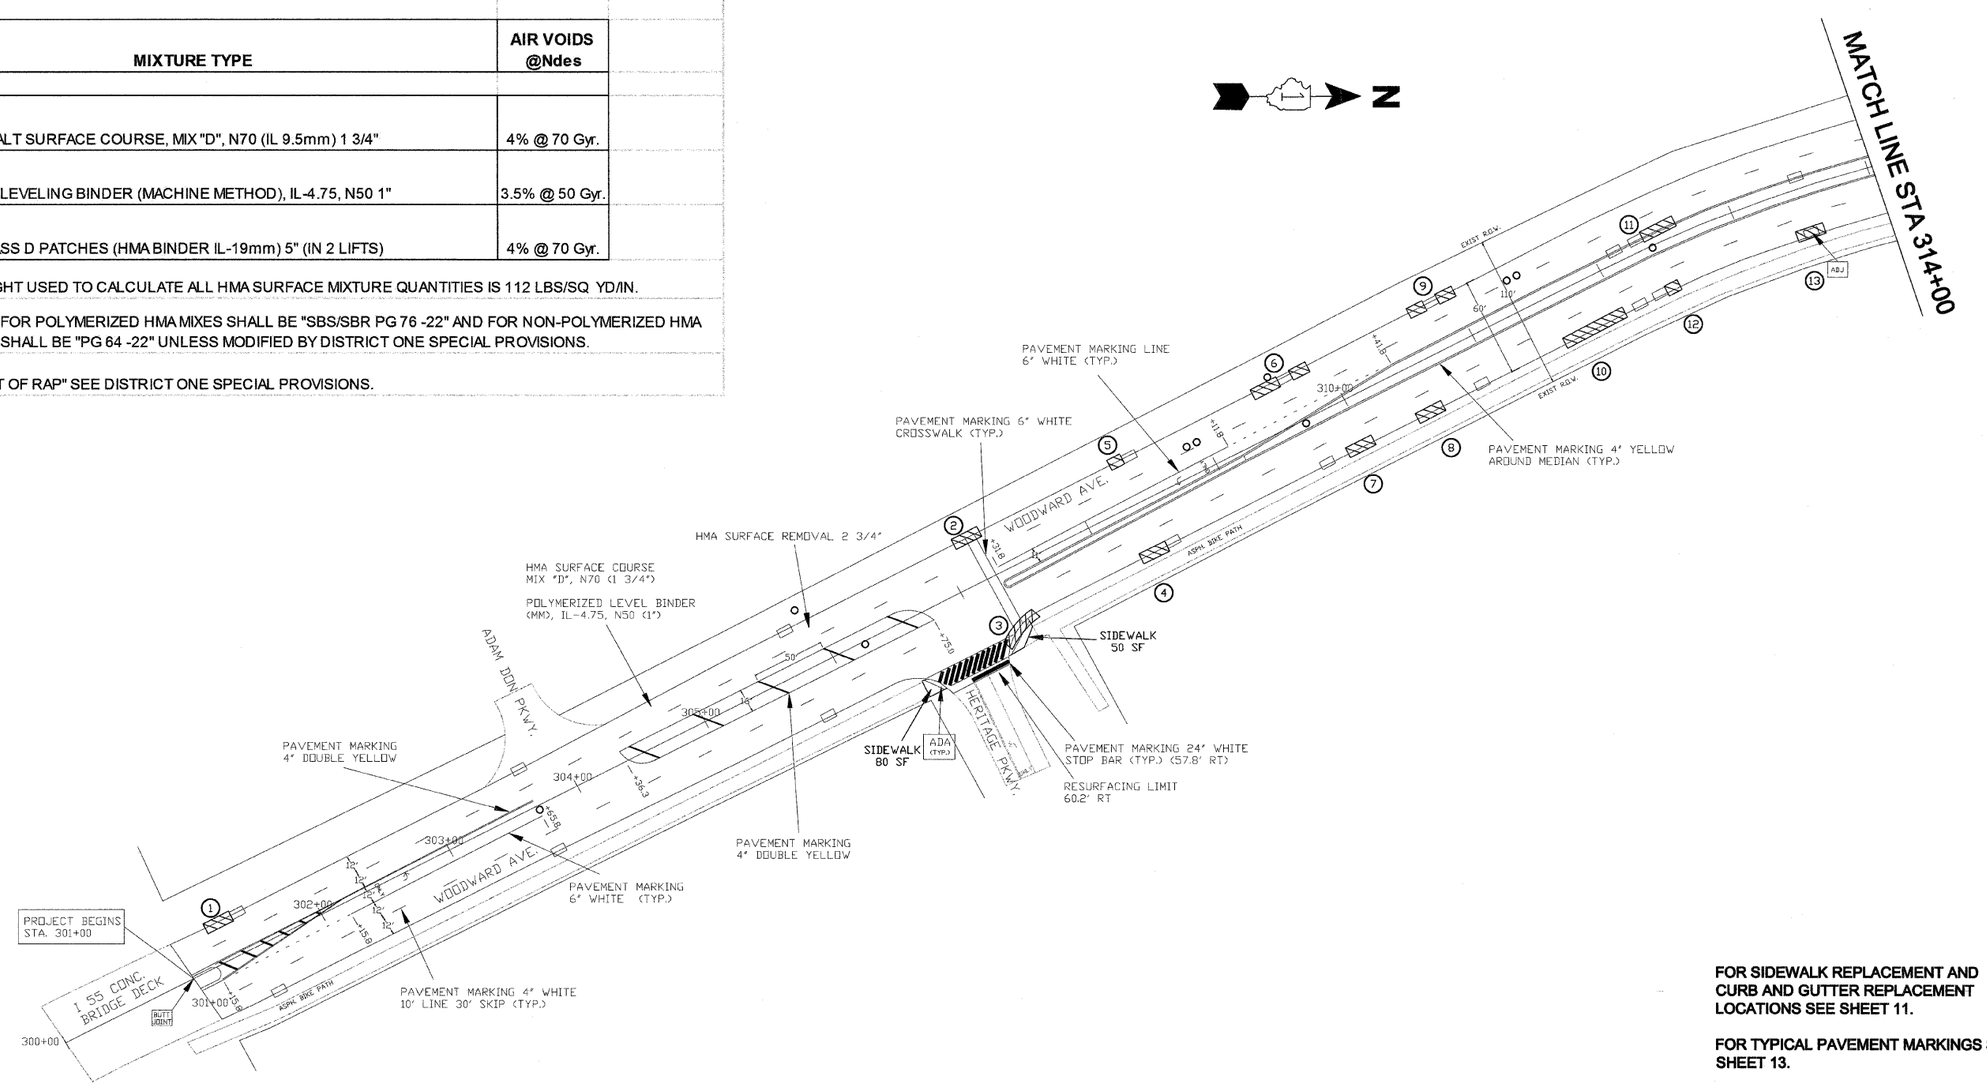

FOR SIDEWALK REPLACEMENT AND CURB AND GUTTER REPLACEMENT LOCATIONS SEE SHEET 11.

FOR TYPICAL PAVEMENT MARKINGS SEE SHEET 13.

VILLAGE OF WOODRIDGE DEPARTMENT OF PUBLIC WORKS *1 Plaza Drive, Woodridge IL 60517* (630) 719-4700		DESIGNED - AF	REVISED 3/20/2012	**STATE OF ILLINOIS DEPARTMENT OF TRANSPORTATION**	**RESURFACING PLAN AND PAVEMENT MARKING PLAN**	F.A.P RTE.	SECTION	COUNTY	TOTAL SHEETS	SHEET NO.
		DRAWN - AF				2593	12-00069-00-RS	DUPAGE	16	6
		CHECKED - JDS							CONTRACT NO. 63703	
		DATE - 1/24/2012			SCALE: 1" = 50' STA. 301+00 TO STA. 314+00			ILLINOIS	FEDERAL AID PROJECT	