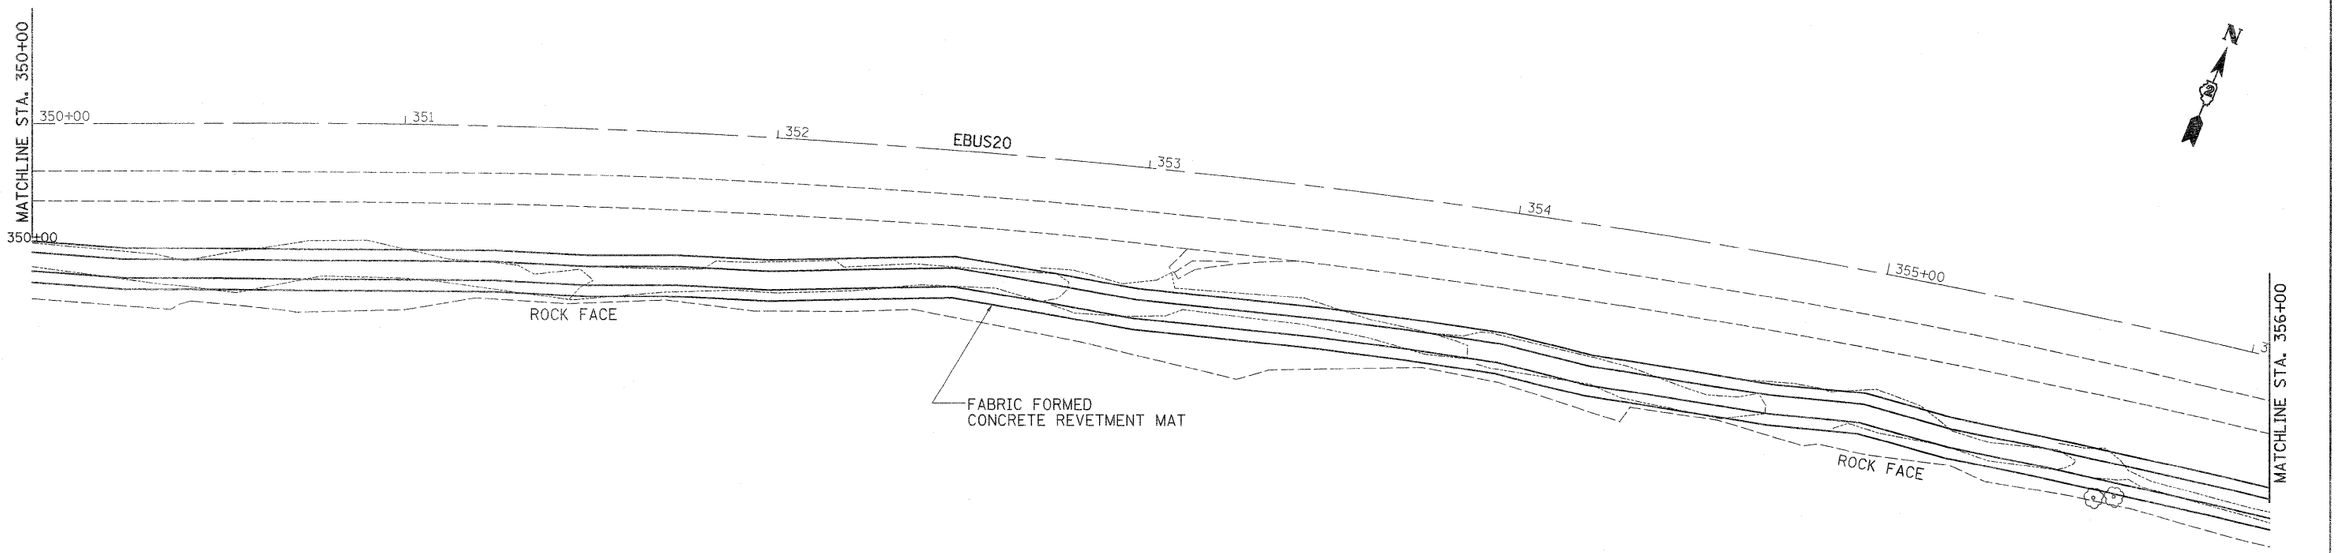


PLAN
SURVEYED
PLOTTED
ALIGNMENT CHECKED
RT. OF WAY CHECKED
CADD FILE NAME
NOTE BOOK
NO.
BY
DATE

PROFILE
SURVEYED
PLOTTED
GRADES CHECKED
ELM. NOTED
STRUCTURE NOTATIONS CHKD
NOTE BOOK
NO.
BY
DATE

725
720
715
710
705
700
695
690
685

+4.92%
+4.92%
+4.92%

| 688.60 | 691.02 | 691.19 | 692.28 | 694.34 | 693.64 | 694.31 | 696.99 | 697.67 | 698.87 | 699.20 | 699.20 | 703.56 | 704.82 | 705.26 | 705.26 | 708.58 | 708.73 | 709.58 | 710.29 | 714.66 | 715.21 | 715.25 | 718.18 | 719.18 |
|---|---|---|---|---|---|---|---|---|---|---|---|---|---|---|---|---|---|---|---|---|---|---|---|---|
| 691.21 | 692.44 | 693.67 | 694.89 | 696.12 | 697.35 | 698.58 | 699.81 | 701.04 | 702.27 | 703.50 | 704.73 | 705.96 | 707.19 | 708.42 | 709.65 | 710.88 | 712.11 | 713.34 | 714.57 | 715.80 | 717.02 | 718.25 | 719.48 | 720.71 |

350+00 350+50 351+00 351+50 352+00 352+50 353+00 353+50 354+00 354+50 355+00 355+50 356+00

| | | | |
|---|---|---|---|
| FILE NAME = c:\pw_work\pwidot\renkesrv\d0297111\D228692-sht-plnprf.dgn | USER NAME = renkesrv | DESIGNED - | REVISED - |
| | | DRAWN - | REVISED - |
| | PLOT SCALE = 20.0000 ' / in. | CHECKED - | REVISED - |
| | PLOT DATE = Thu Apr 12 08:41:08 2012 | DATE - | REVISED - |

**STATE OF ILLINOIS**
**DEPARTMENT OF TRANSPORTATION**

**EB US 20**
**PLAN & PROFILE**

SCALE: | SHEET OF SHEETS | STA. TO STA.

| F.A.P. RTE. | SECTION | COUNTY | TOTAL SHEETS | SHEET NO. |
|---|---|---|---|---|
| 301 | 44M-1 | JO DAVIESS | 49 | 10 |
| | | CONTRACT NO. 64H92 | | |
| | ILLINOIS FED. AID PROJECT | | | |