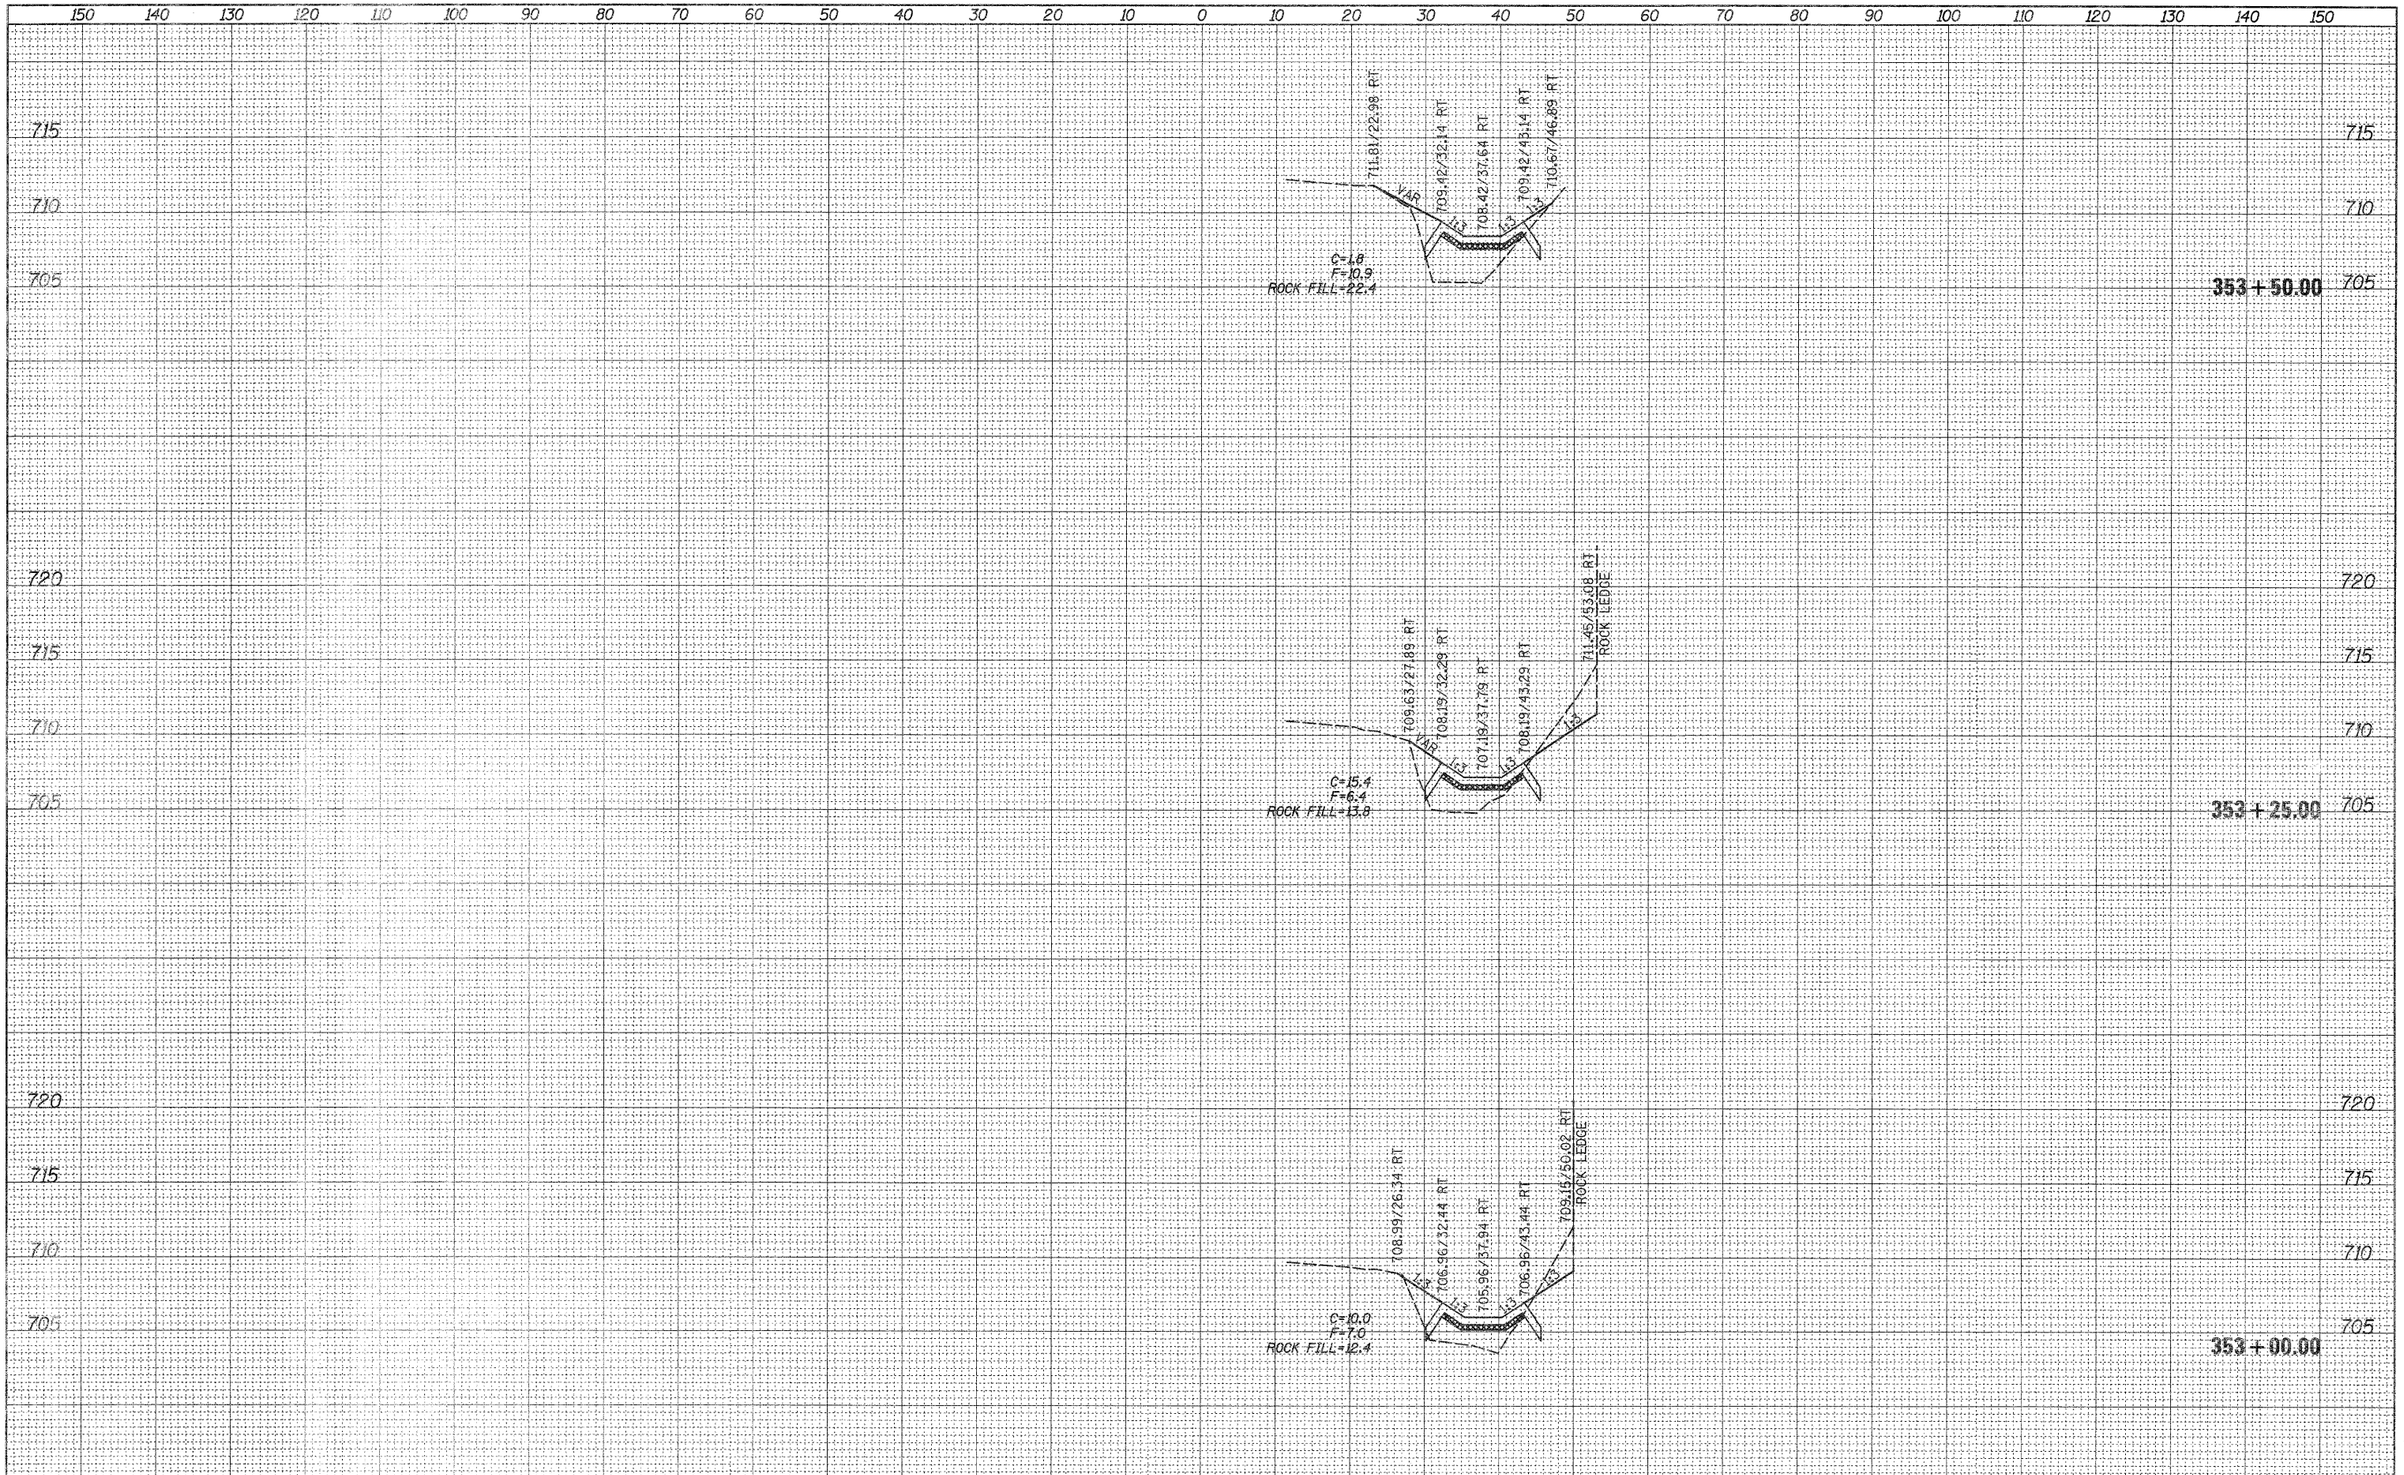

FINAL SURVEY	BY	DATE
SURVEYED		
PLOTTED		
TEMPLATE		
AREAS		
AREAS CHECKED		
NOTE BOOK NO.		

ORIGINAL SURVEY	BY	DATE
SURVEYED		
PLOTTED		
TEMPLATE		
AREAS		
AREAS CHECKED		
NOTE BOOK NO.		

FILE NAME = c:\pw_work\pwidot\renkesrw\d0297083\D206912-xsp_ml.dgn

USER NAME = renkesrw
PLOT SCALE = 10.0000 ' / in.
PLOT DATE = Thu Apr 12 09:01:19 2012

DESIGNED	-	REVISED	-
DRAWN	-	REVISED	-
CHECKED	-	REVISED	-
DATE	-	REVISED	-

STATE OF ILLINOIS
DEPARTMENT OF TRANSPORTATION

US 20 EB (IMBUS RD.)
MAINLINE CROSS SECTIONS

SCALE: SHEET OF SHEETS STA. 353+00.00 TO STA. 353+50.00

F.A.P. RTE.	SECTION	COUNTY	TOTAL SHEETS	SHEET NO.
301	44M-1	JO DAVIESS	49	28

CONTRACT NO. 64H92

ILLINOIS FED. AID PROJECT