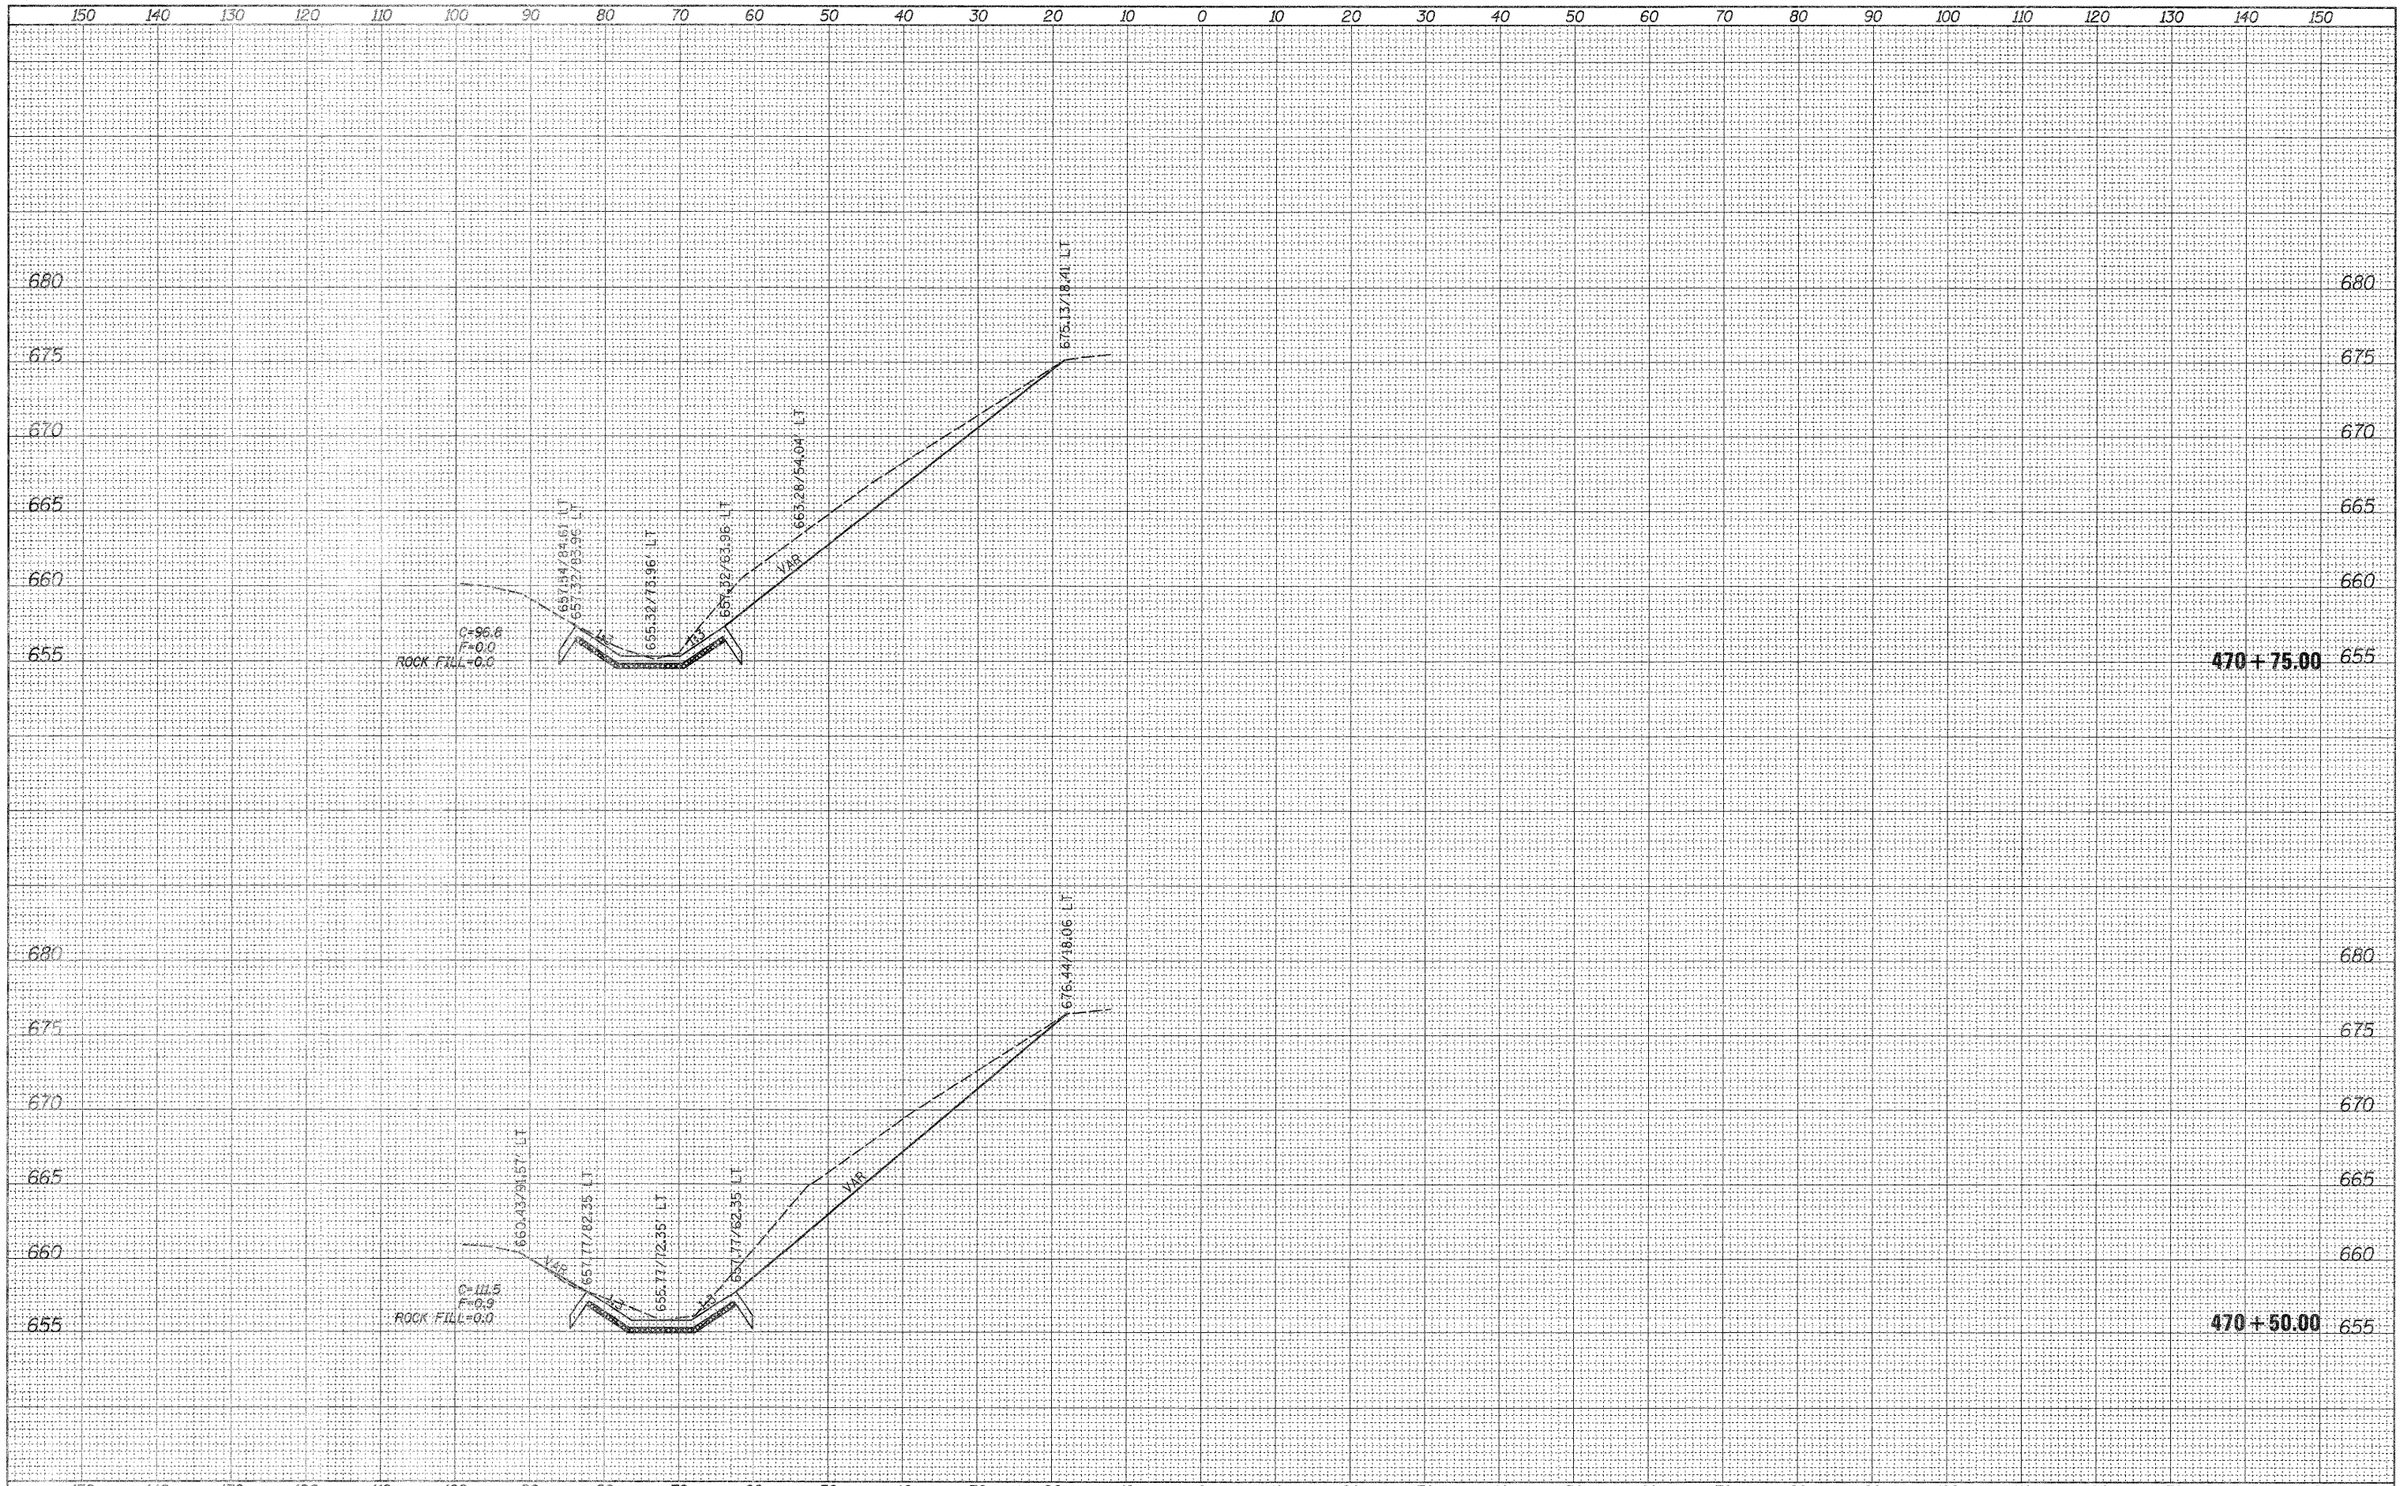

FILE NAME = c:\pw_work\pwidot\renkesrw\d0297083\D208912-xs1_ml.dgn	USER NAME = renkesrw	DESIGNED -	REVISED -
		DRAWN -	REVISED -
	PLOT SCALE = 10.0000 / in.	CHECKED -	REVISED -
	PLOT DATE = Thu Apr 12 09:00:55 2012	DATE -	REVISED -

STATE OF ILLINOIS
DEPARTMENT OF TRANSPORTATION

US 20 EB (EVERGREEN LN.)
MAINLINE CROSS SECTIONS

SCALE: | SHEET OF SHEETS | STA. 470+50.00 TO STA. 470+75.00

F.A.P. RTE.	SECTION	COUNTY	TOTAL SHEETS	SHEET NO.
301	44M-1	JO DAVIESS	49	38

CONTRACT NO. 64H92

ILLINOIS FED. AID PROJECT

FINAL SURVEY	BY	DATE
SURVEYED		
PLOTTED		
TEMPLATE		
AREAS		
AREAS CHECKED		
NOTE BOOK NO.		

ORIGINAL SURVEY	BY	DATE
SURVEYED		
PLOTTED		
TEMPLATE		
AREAS		
AREAS CHECKED		
NOTE BOOK NO.		